AUDITOR'S SUBDIVISION
OF
LOTS 9 & 10 IN BLOCK 7
OF
BEL - AIR FIRST ADDITION

TO THE CITY OF AUSTIN
MOWER COUNTY, MINNESOTA

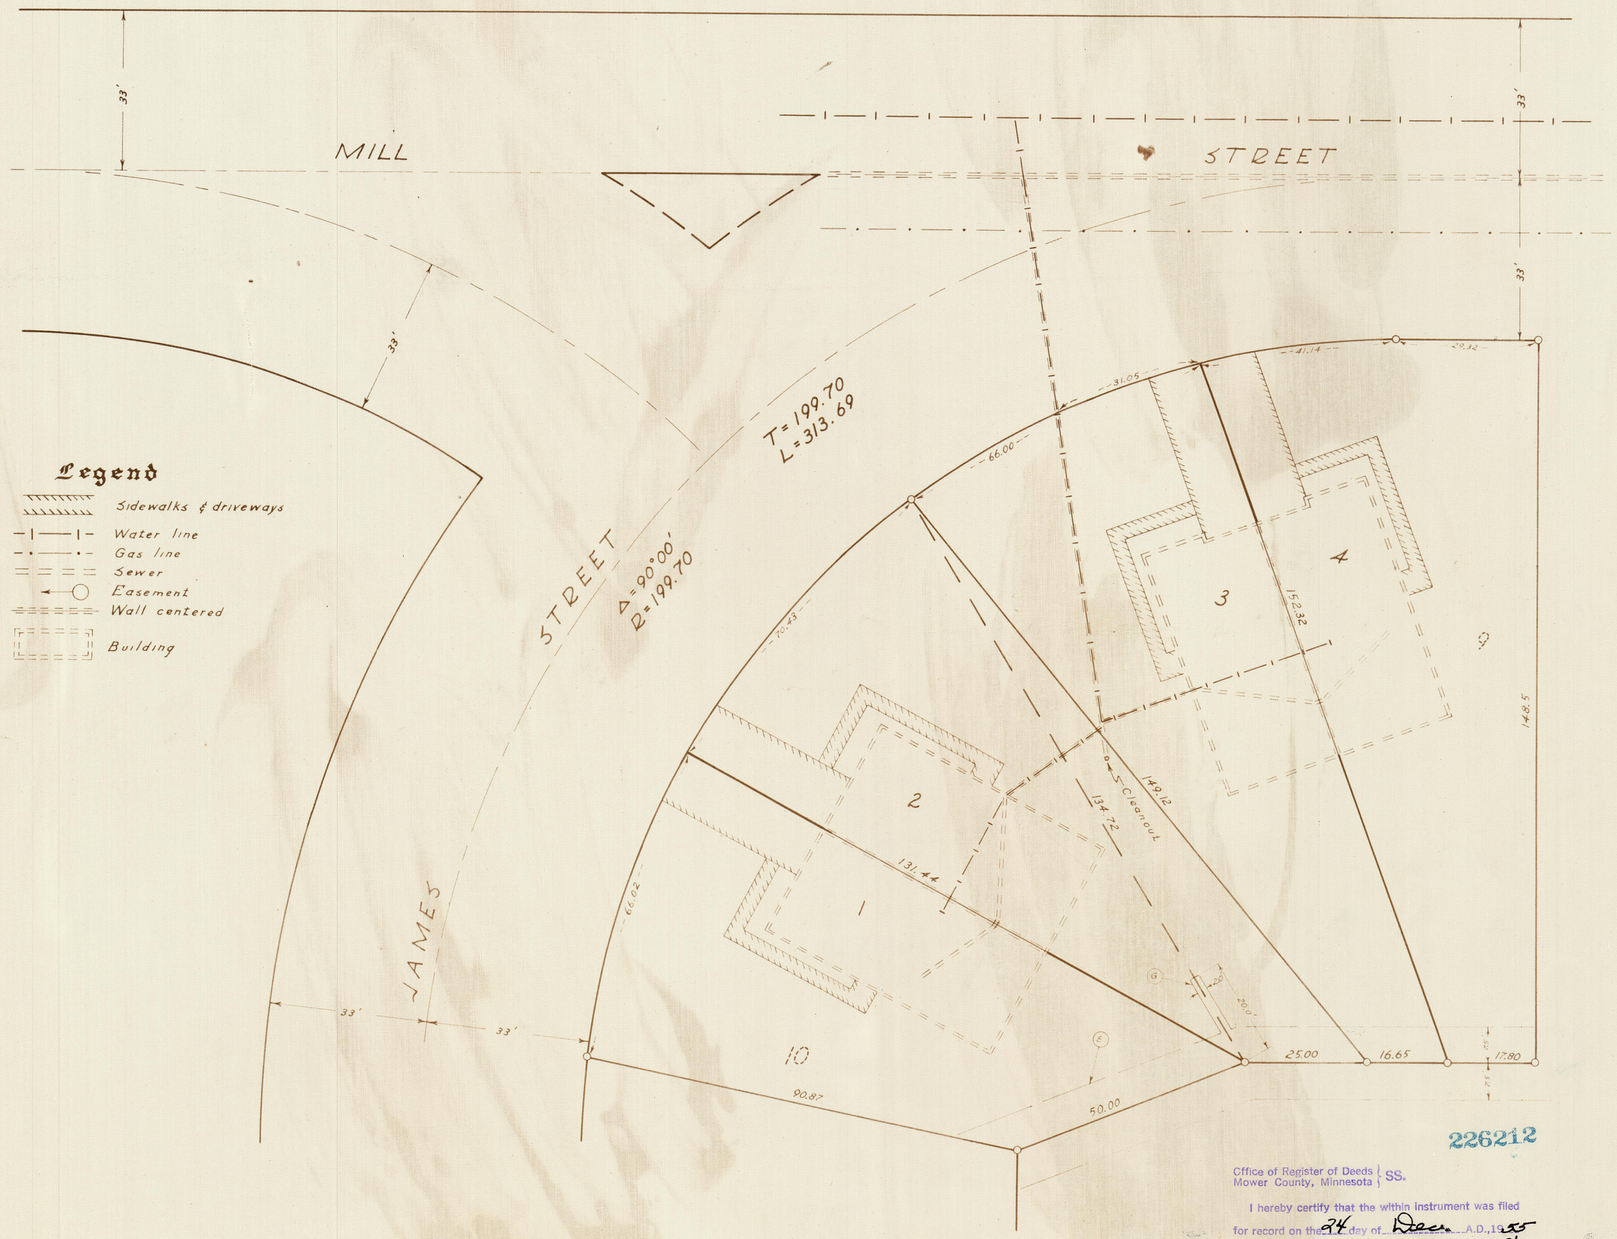

226212

Office of Register of Deeds
Mower County, Minnesota } SS.

I hereby certify that the within instrument was filed for record on the 24 day of Dec. A.D., 1955 at 11:30 o'clock A.M. and duly recorded in Book 8 of Plats on page 41

Carol M. Enger
Register of Deeds
By Curtis W. Spandz Deputy.

C. V. Jones
Civil Engineer & Land Surveyor
Albert Lea, Minnesota
Nov. 1955

COUNTY AUDITOR'S AND SURVEYOR'S CERTIFICATES ARE RECORDED IN BOOK 6 MISCELLANEOUS PAGE 267.
DATE Dec. 24, 1955 Carol M. Enger
REGISTER OF DEEDS
By Curtis W. Spandz
Dep.