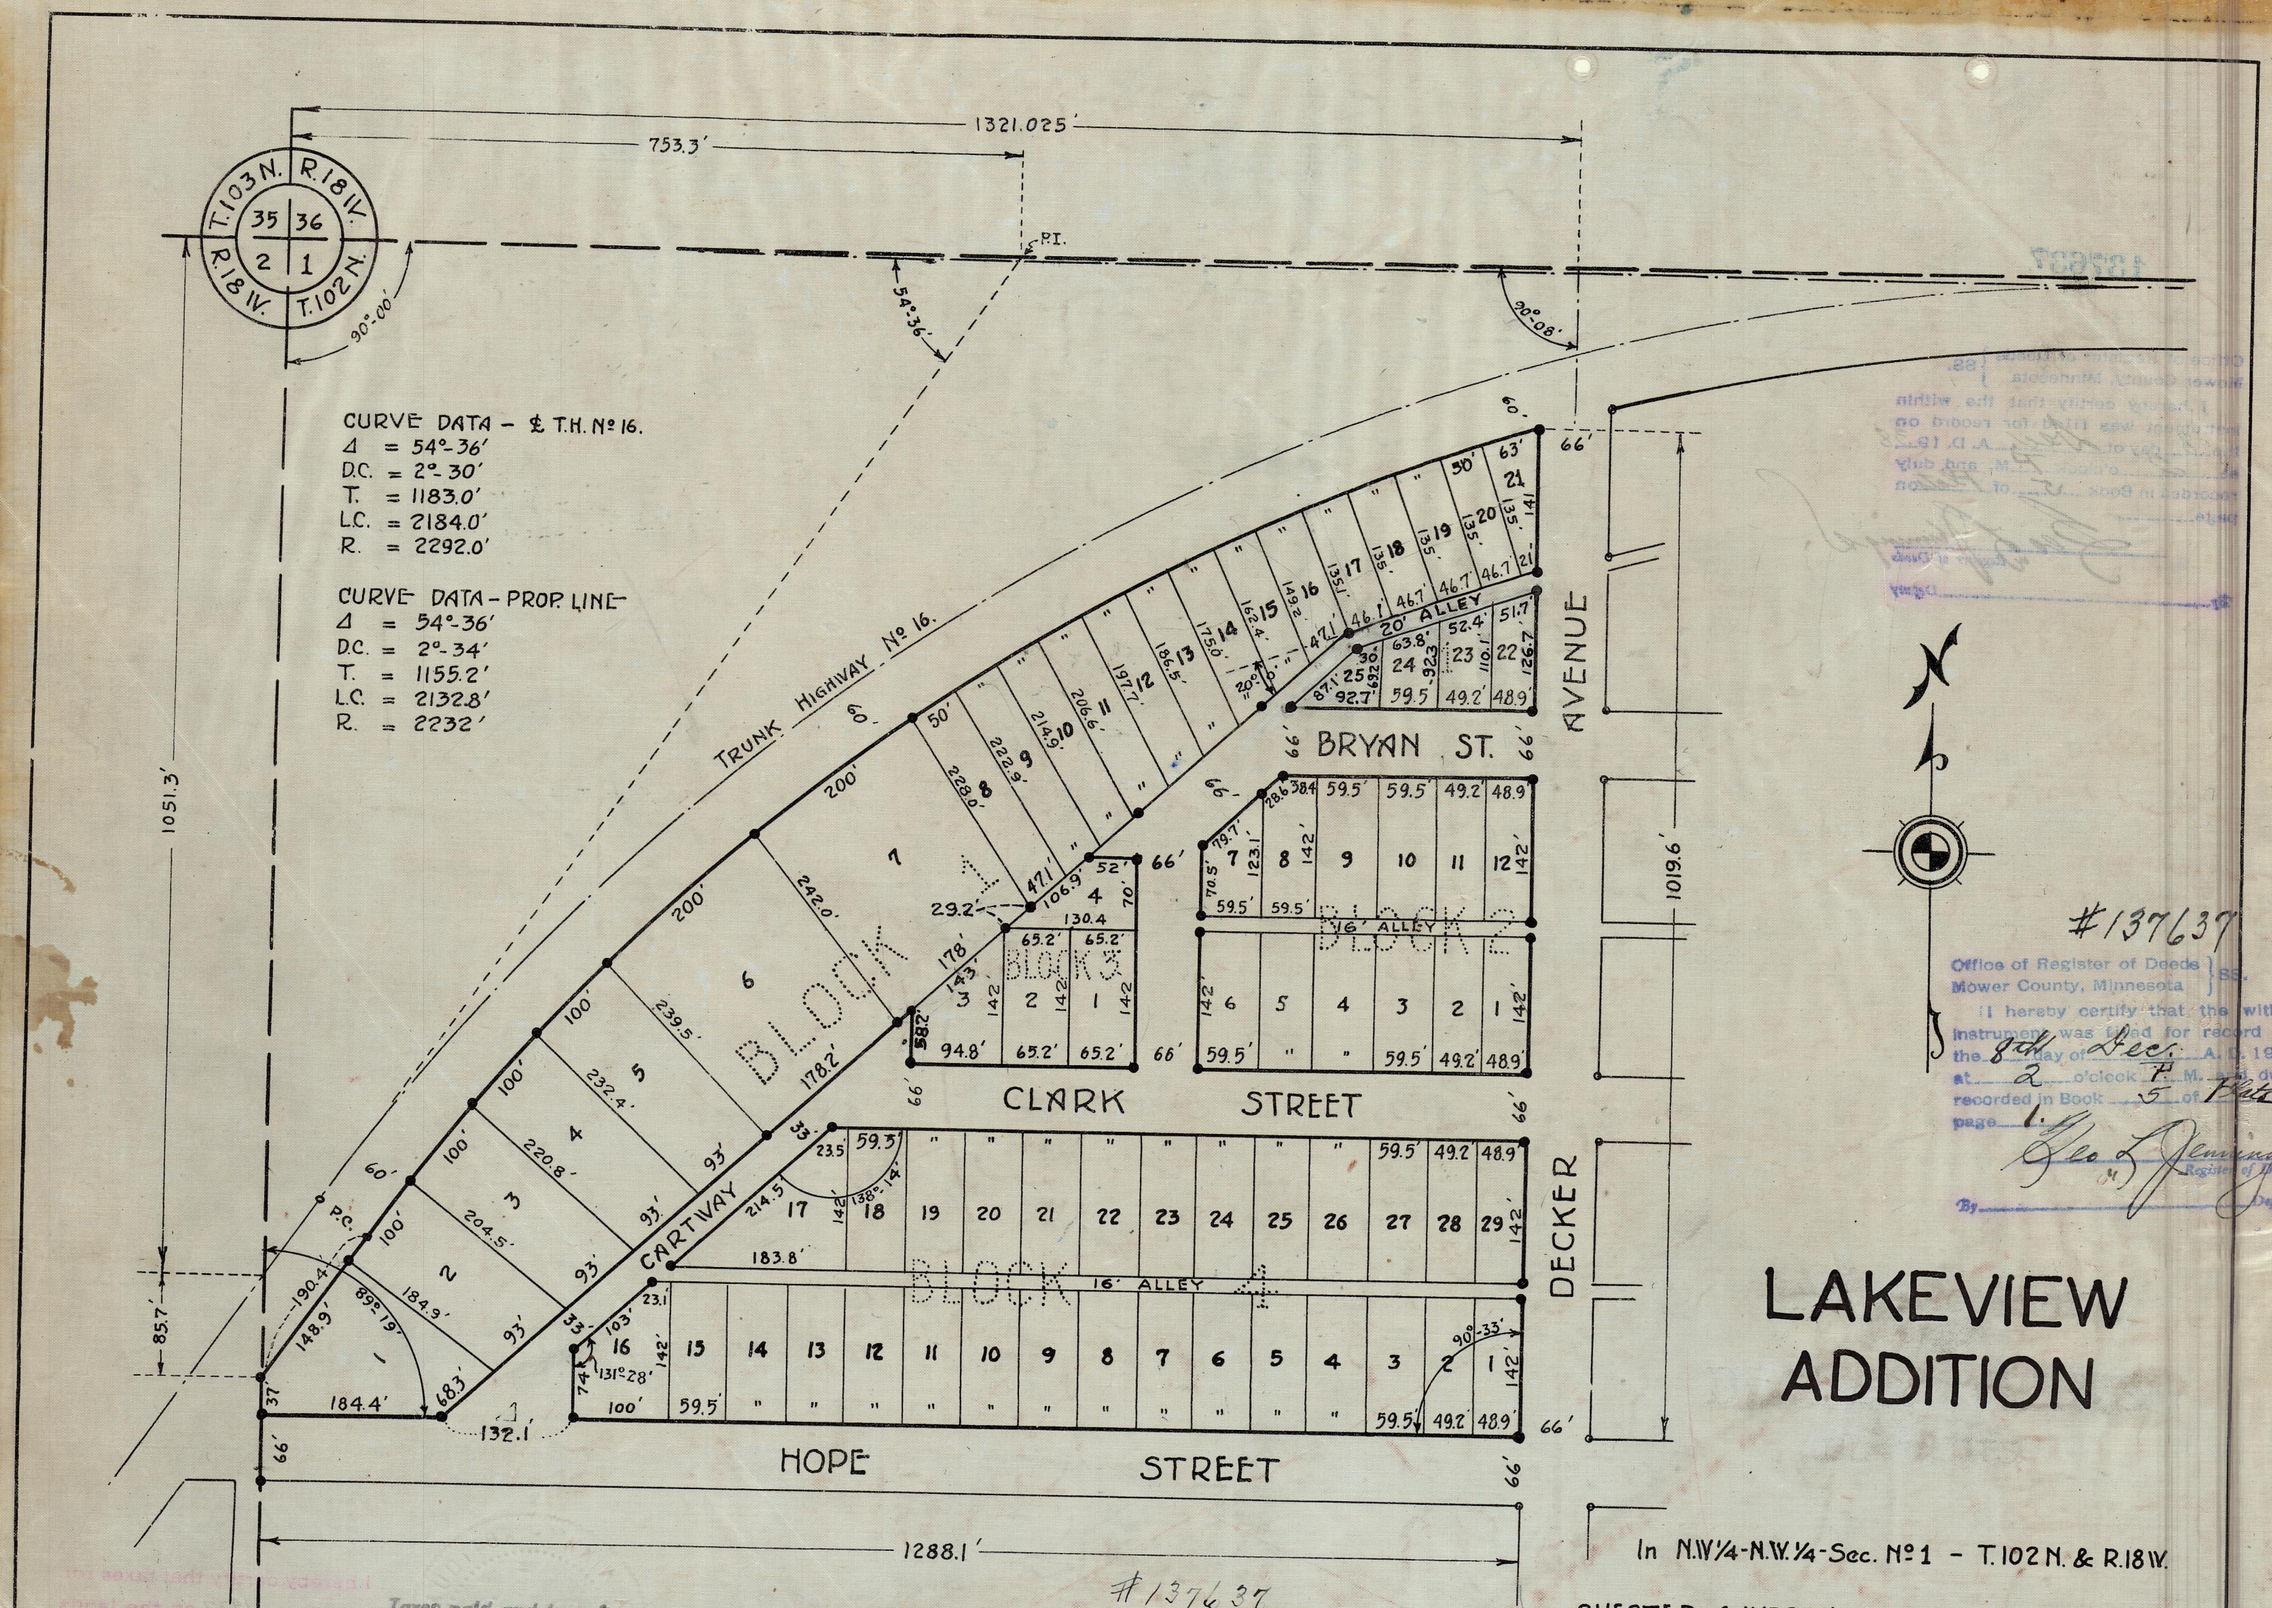

LAKEVIEW ADDITION

In N.W.¼-N.W.¼-Sec. No 1 - T.102 N. & R.18 W.

CHESTER A. WESEMAN & WIFE EMMA - OWNERS.

APRIL 1938. A.C. White - Reg. Land Surv.

Scale 3/4" = 100'

#137637

Office of Register of Deeds } SS.
Mower County, Minnesota }

I hereby certify that the within instrument was filed for record on the 8th day of Dec. A.D. 1938 at 2 o'clock P.M. and duly recorded in Book 5 of Plats on page 1.

Geo L. Jennings
Register of Deeds
By _____ Deputy

Taxes paid and transfer entered this 8 day of Dec 1938

[signature]
County Auditor.

• Indicates Iron Pipe.

#137637

Dedication Certificate
Surveyor's Certificate
City Recorder's Certificate

See "R" of Miscel. page 447

Reg. Land Surveyor

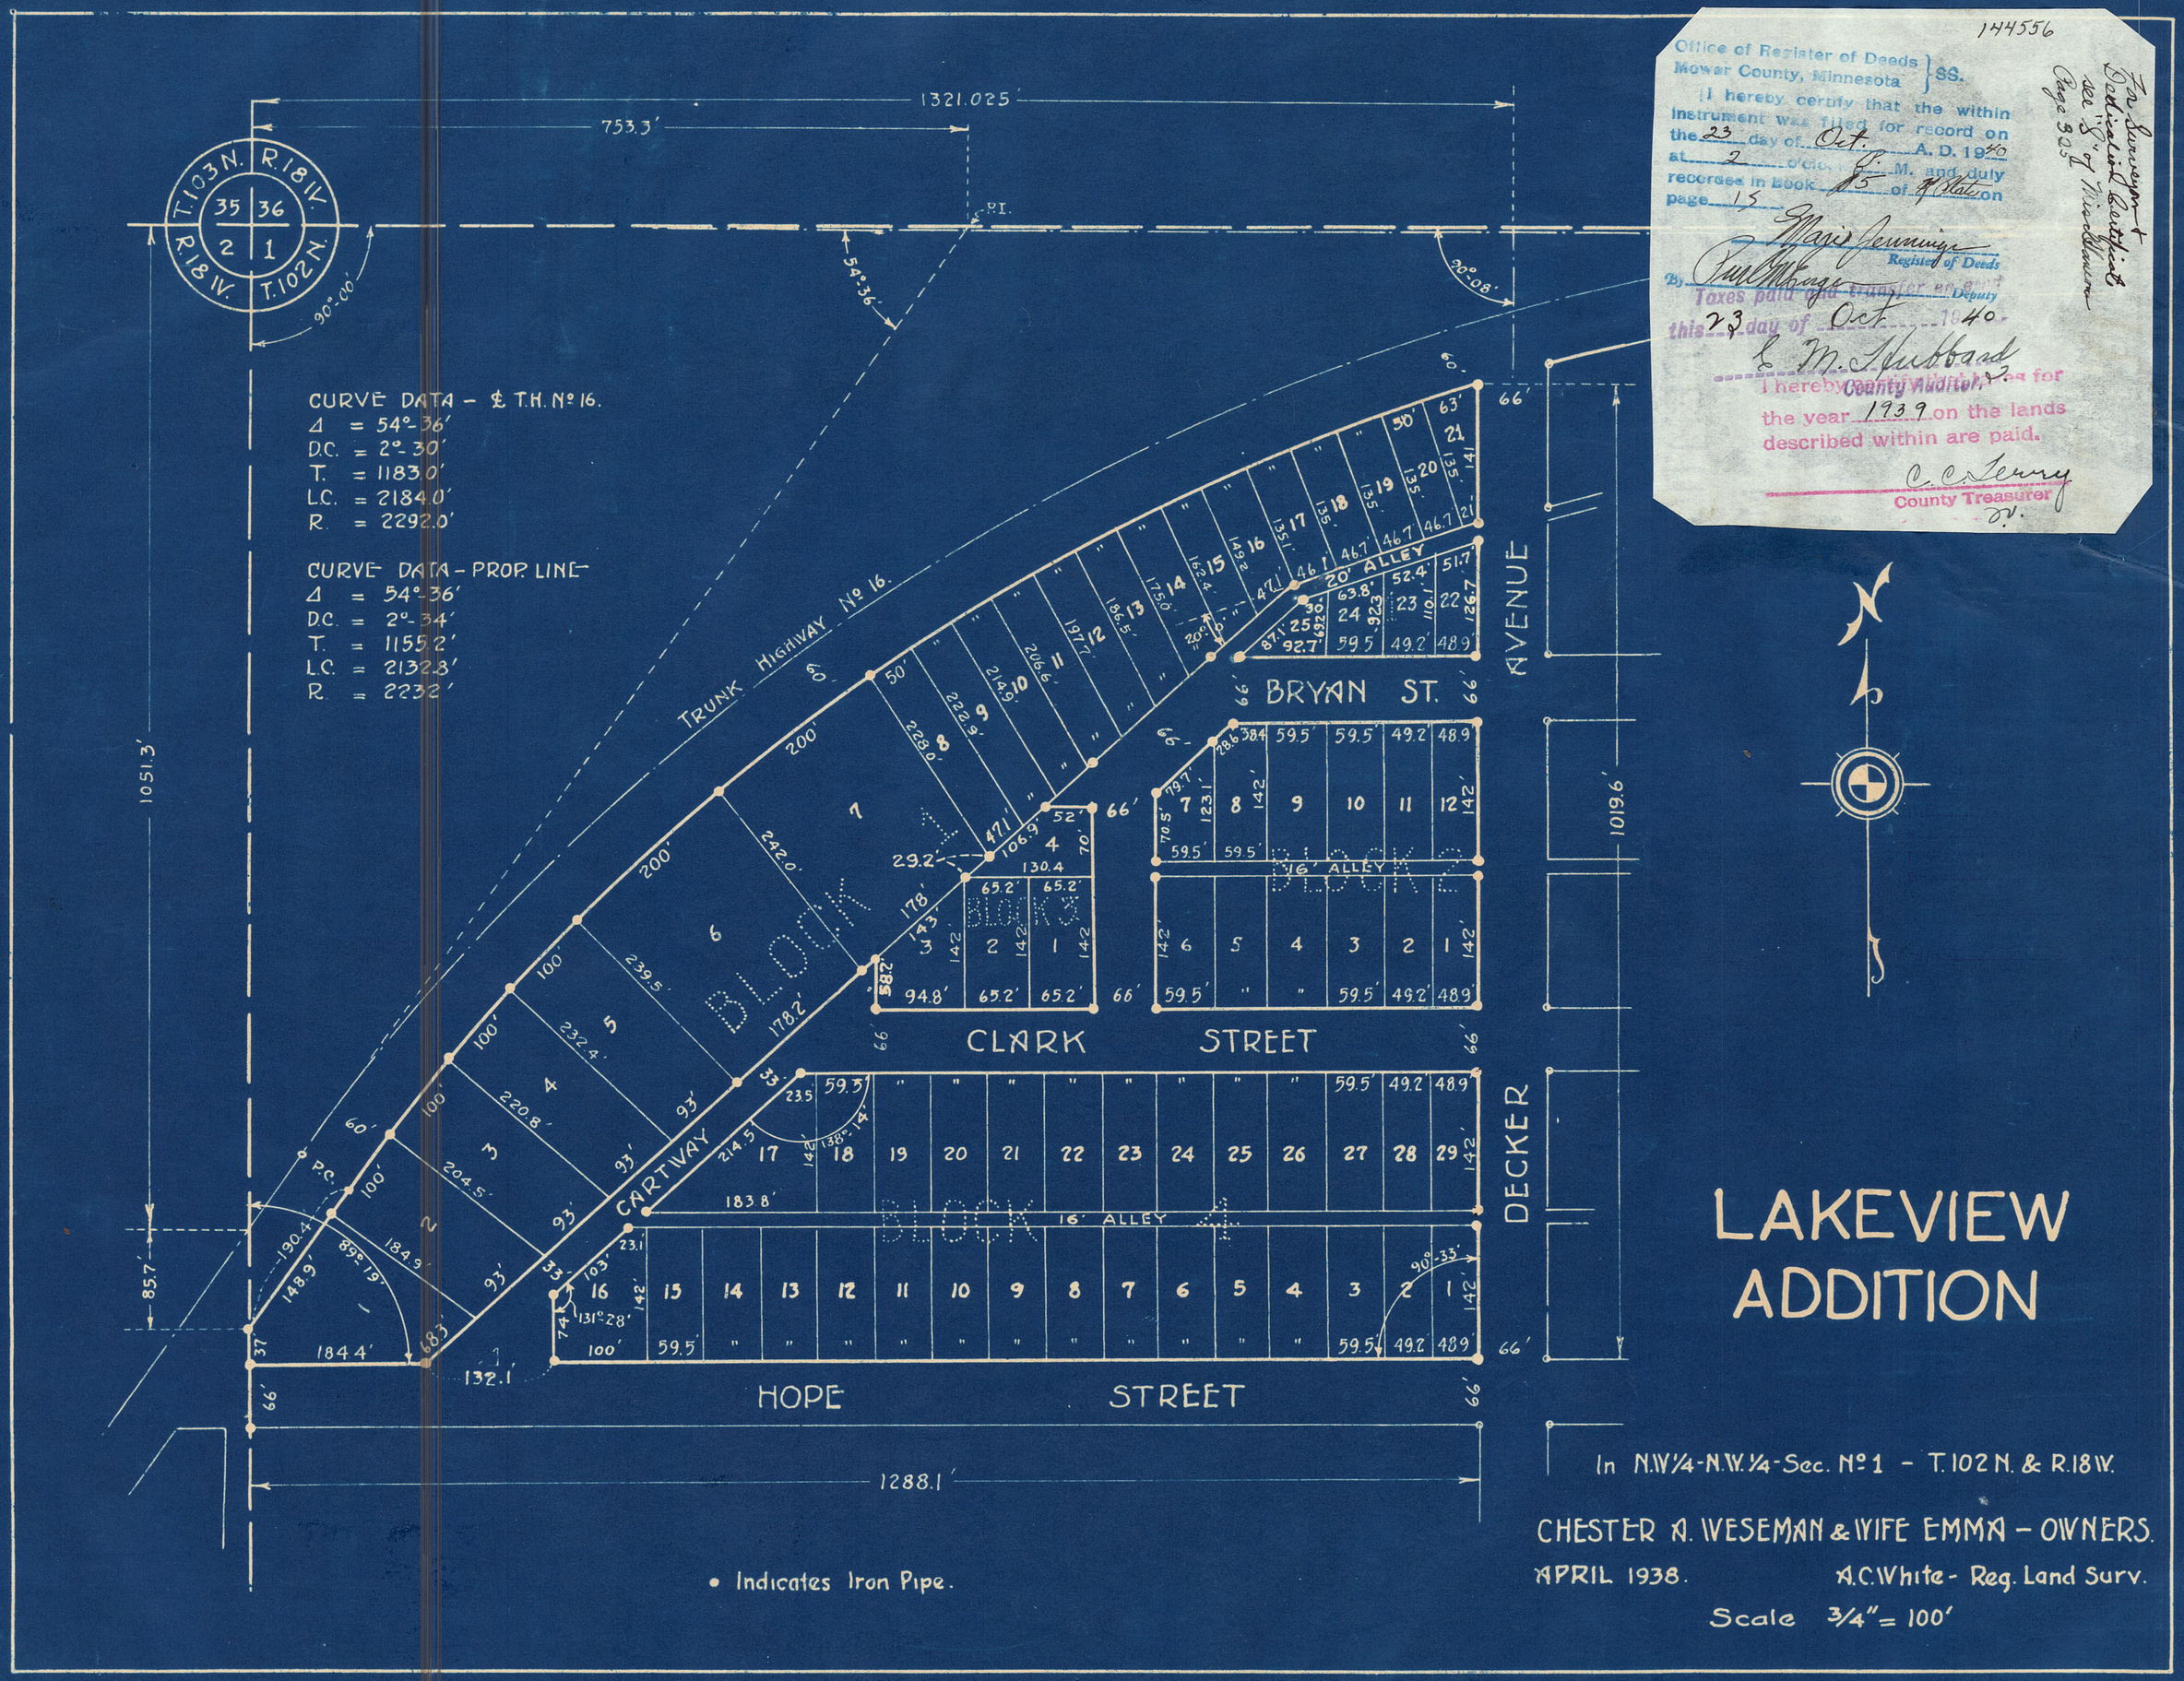

144556
Office of Register of Deeds
Mower County, Minnesota } SS.
I hereby certify that the within instrument was filed for record on the 23 day of Oct. A. D. 1940 at 2 o'clock P. M. and duly recorded in Book 85 of Plats on page 15
Marie Jennings
Register of Deeds
By Paul M. Enge
Deputy
Taxes paid and transfer entered this 23 day of Oct 1940
E. M. Hubbard
County Auditor
I hereby certify that the taxes for the year 1939 on the lands described within are paid.
C. C. Terry
County Treasurer
For Surveyor & Dedication Certificate see "8" of Miscellaneous Page 325
1321.025'
753.3'
T.103N. R.18W.
R.18W. T.102N.
35 36
2 1
90°-00'
54°-36'
90°-08'
CURVE DATA - ℄ T.H. No 16.
Δ = 54°-36'
D.C. = 2°-30'
T. = 1183.0'
L.C. = 2184.0'
R. = 2292.0'
CURVE DATA - PROP. LINE
Δ = 54°-36'
D.C. = 2°-34'
T. = 1155.2'
L.C. = 2132.8'
R. = 2232'
TRUNK HIGHWAY No 16.
BLOCK 1
BLOCK 2
BLOCK 3
BLOCK 4
BRYAN ST.
CLARK STREET
HOPE STREET
CARTWAY
AVENUE
DECKER
20' ALLEY
16' ALLEY
1051.3'
1019.6'
85.7'
1288.1'
• Indicates Iron Pipe.
LAKEVIEW ADDITION
In N.W.1/4-N.W.1/4-Sec. No 1 - T.102N. & R.18W.
CHESTER A. WESEMAN & WIFE EMMA - OWNERS.
APRIL 1938.
A.C.White - Reg. Land Surv.
Scale 3/4" = 100'