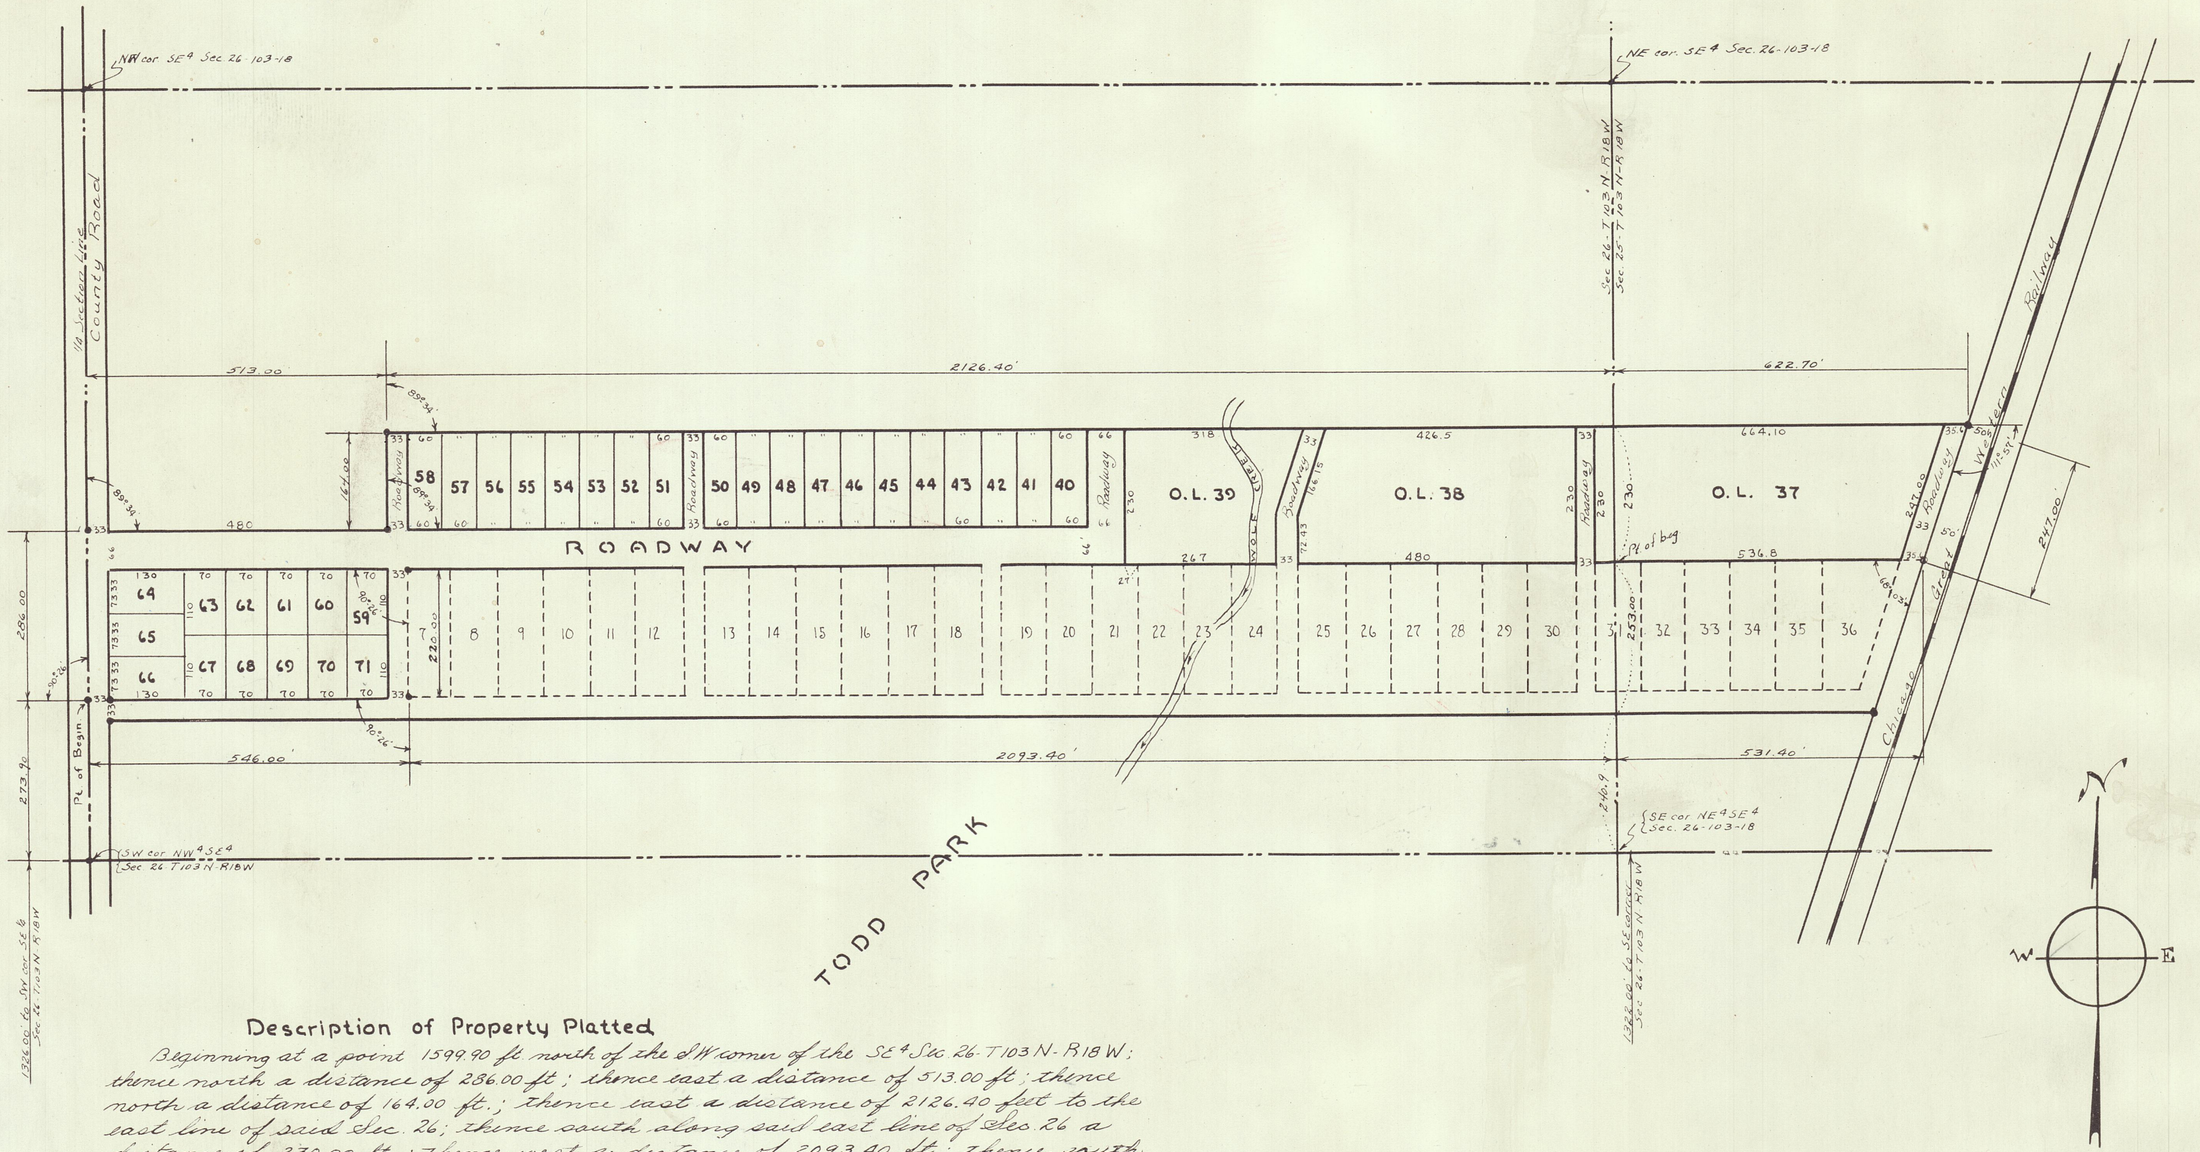

Description of Property Platted

Beginning at a point 1599.90 ft north of the SW corner of the SE¼ Sec 26-T103N-R18W; thence north a distance of 286.00 ft; thence east a distance of 513.00 ft; thence north a distance of 164.00 ft.; thence east a distance of 2126.40 feet to the east line of said Sec. 26; thence south along said east line of Sec 26 a distance of 230.00 ft; thence west a distance of 2093.40 ft; thence south a distance of 220.00 ft; thence west a distance of 546.00 ft to the point of beginning, all of the above described tract lying within the north 65.4 acres of the N½ SE¼ Sec 26-T103N-R18W. Also a portion of the NW¼ SW¼ of Sec 25-T103N-R18W lying west of the Chicago Great Western Railway described as follows; beginning at a point 1815.90 ft north of the SW corner of Sec 25-T103N-R18W; thence north a distance of 230.00 ft; thence east a distance of 622.70 ft to the westerly right of way line of the Chicago Great Western Railway; thence southwesterly along said right of way line a distance of 247.00 ft; thence west a distance of 531.40 ft. to the place of beginning.

173888

Office of Register of Deeds } SS.
Mower County Minnesota }

I hereby certify that The within instrument was filed for record on the 5 day of Oct. A.D. 1946 at 9 o'clock A. M. and duly recorded in Book 5 of Plats on page 35

Paul M. Enger
Register of Deeds
By Dorothy Johnson Deputy

PLAT OF
OUT LOTS 37 TO 71 INCLUSIVE
IN THE SE¼ Sec. 26-T103 N-R18W and THE SW¼ Sec. 25-T103N-R18W.

J. P. NIELSEN, OWNER

Sept. 2, 1946 Scale 1"= 200'

Surveyed & Platted by C. L. Jordan, Registered Land Surveyor - Minnesota

For Dedication certificate See U of Misc page 349
For Surveyor's certificate See U of Misc page 349