PLAT

Showing the subdivision of OL. 15 in the N.W. 1/4 of the S.W. 1/4 of Section-2 Austin Twp. Mower County, Minnesota.

Scale-1" = 100'

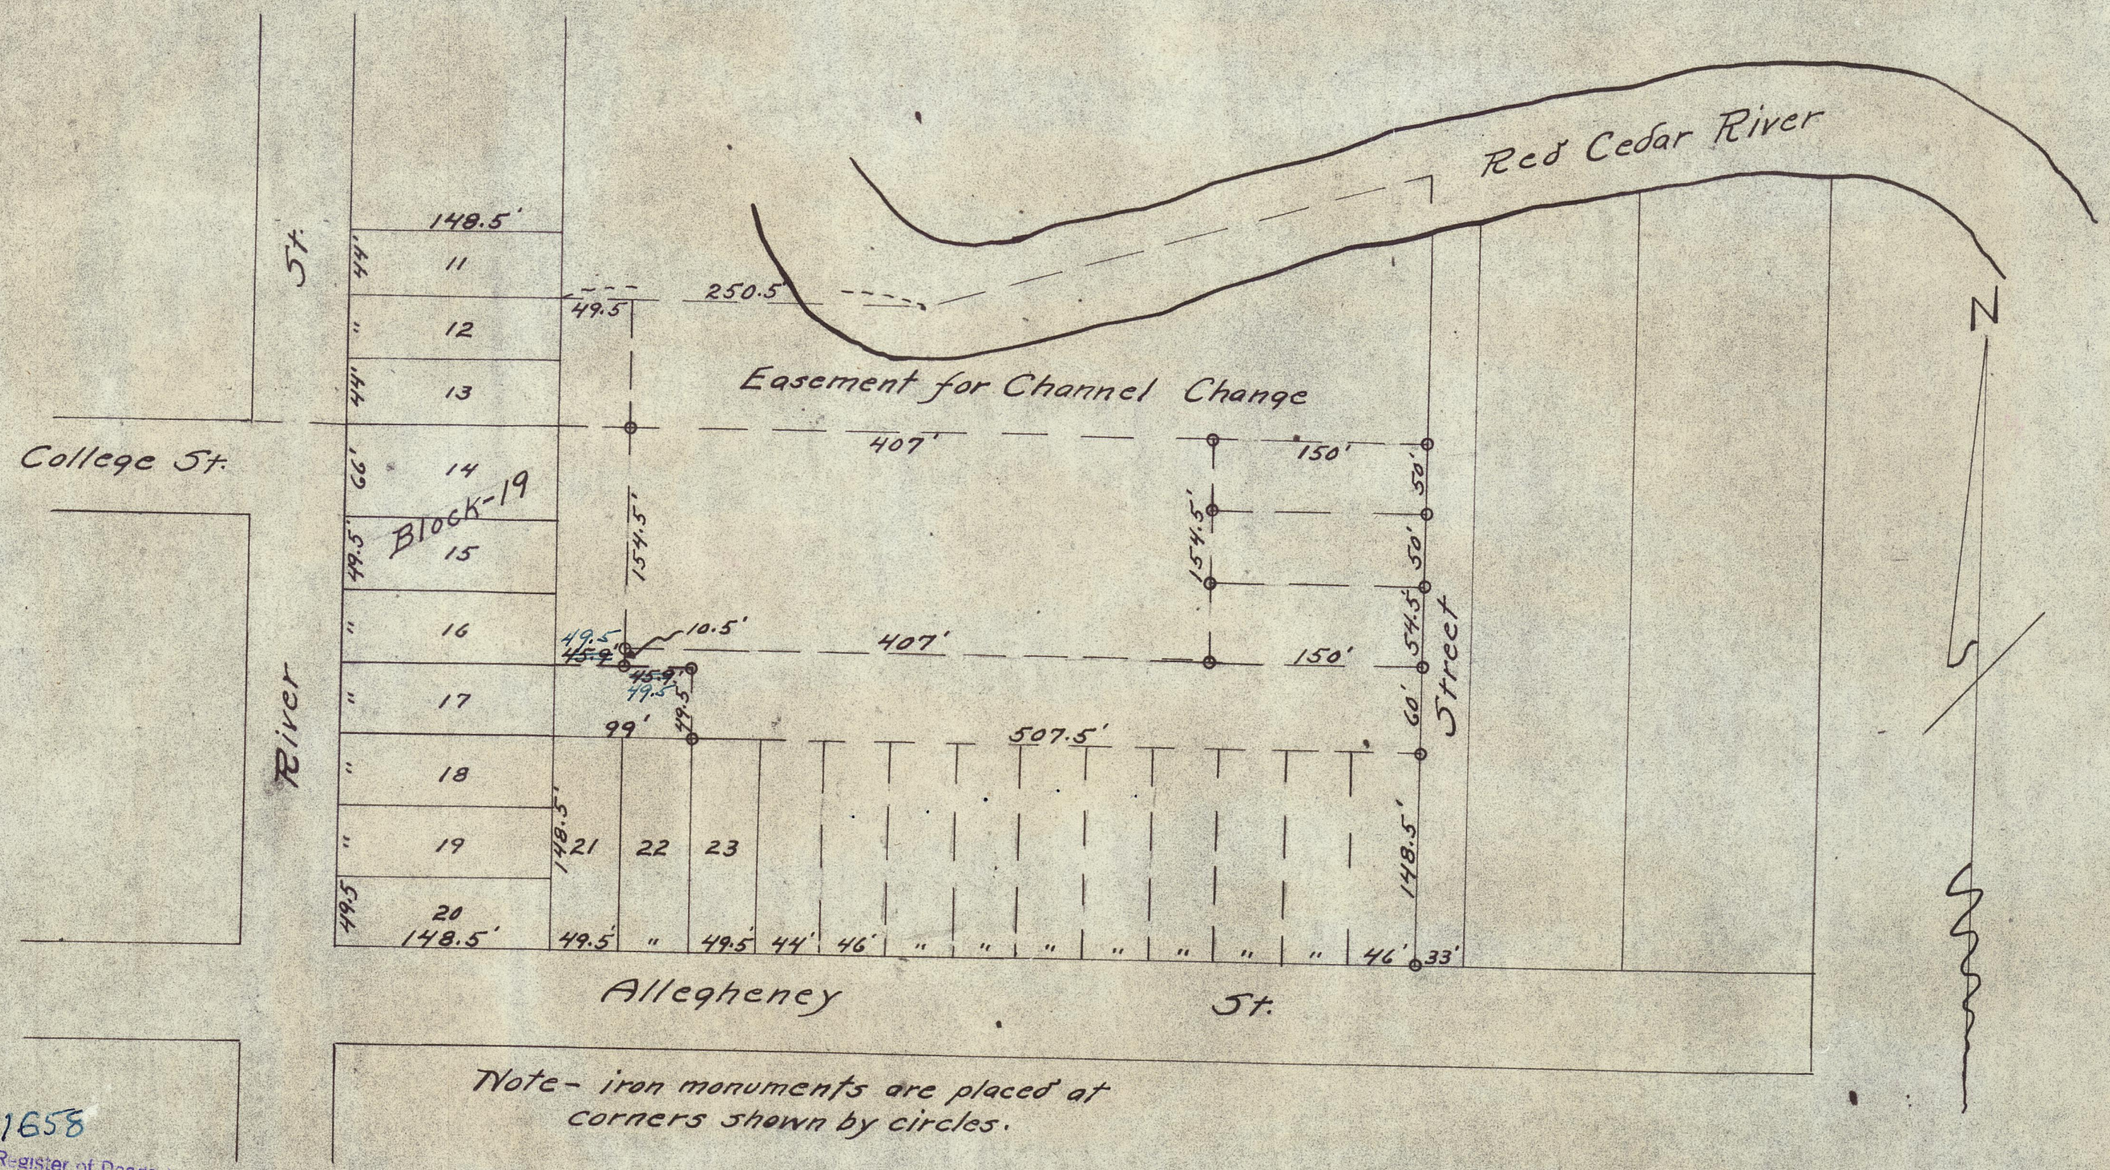

Note- iron monuments are placed at corners shown by circles.

1658

Office of Register of Deeds } SS.
Mower County, Minnesota

I hereby certify that the within instrument was filed for record on the 17 day of Feb. A.D. 1948 at 10 o'clock A.M. and duly recorded in Book 5 of Plat on page 52

Register of Deeds

By ..... Deputy

I hereby certify that this survey, plan, or report was prepared by me or under my direct supervision and that I am a duly Registered Land Surveyor under the laws of the State of Minnesota.

L. H. Edison

Date Sept 29-47 Reg. No. 432