OUTLOTS

IN THE

E½ S.W.¼ & S.E.¼ SEC. 33 T103

CHAS. W. JOHNSON & OTHER OWNERS

Jan. 22, 1942

Scale - 1" = 200'

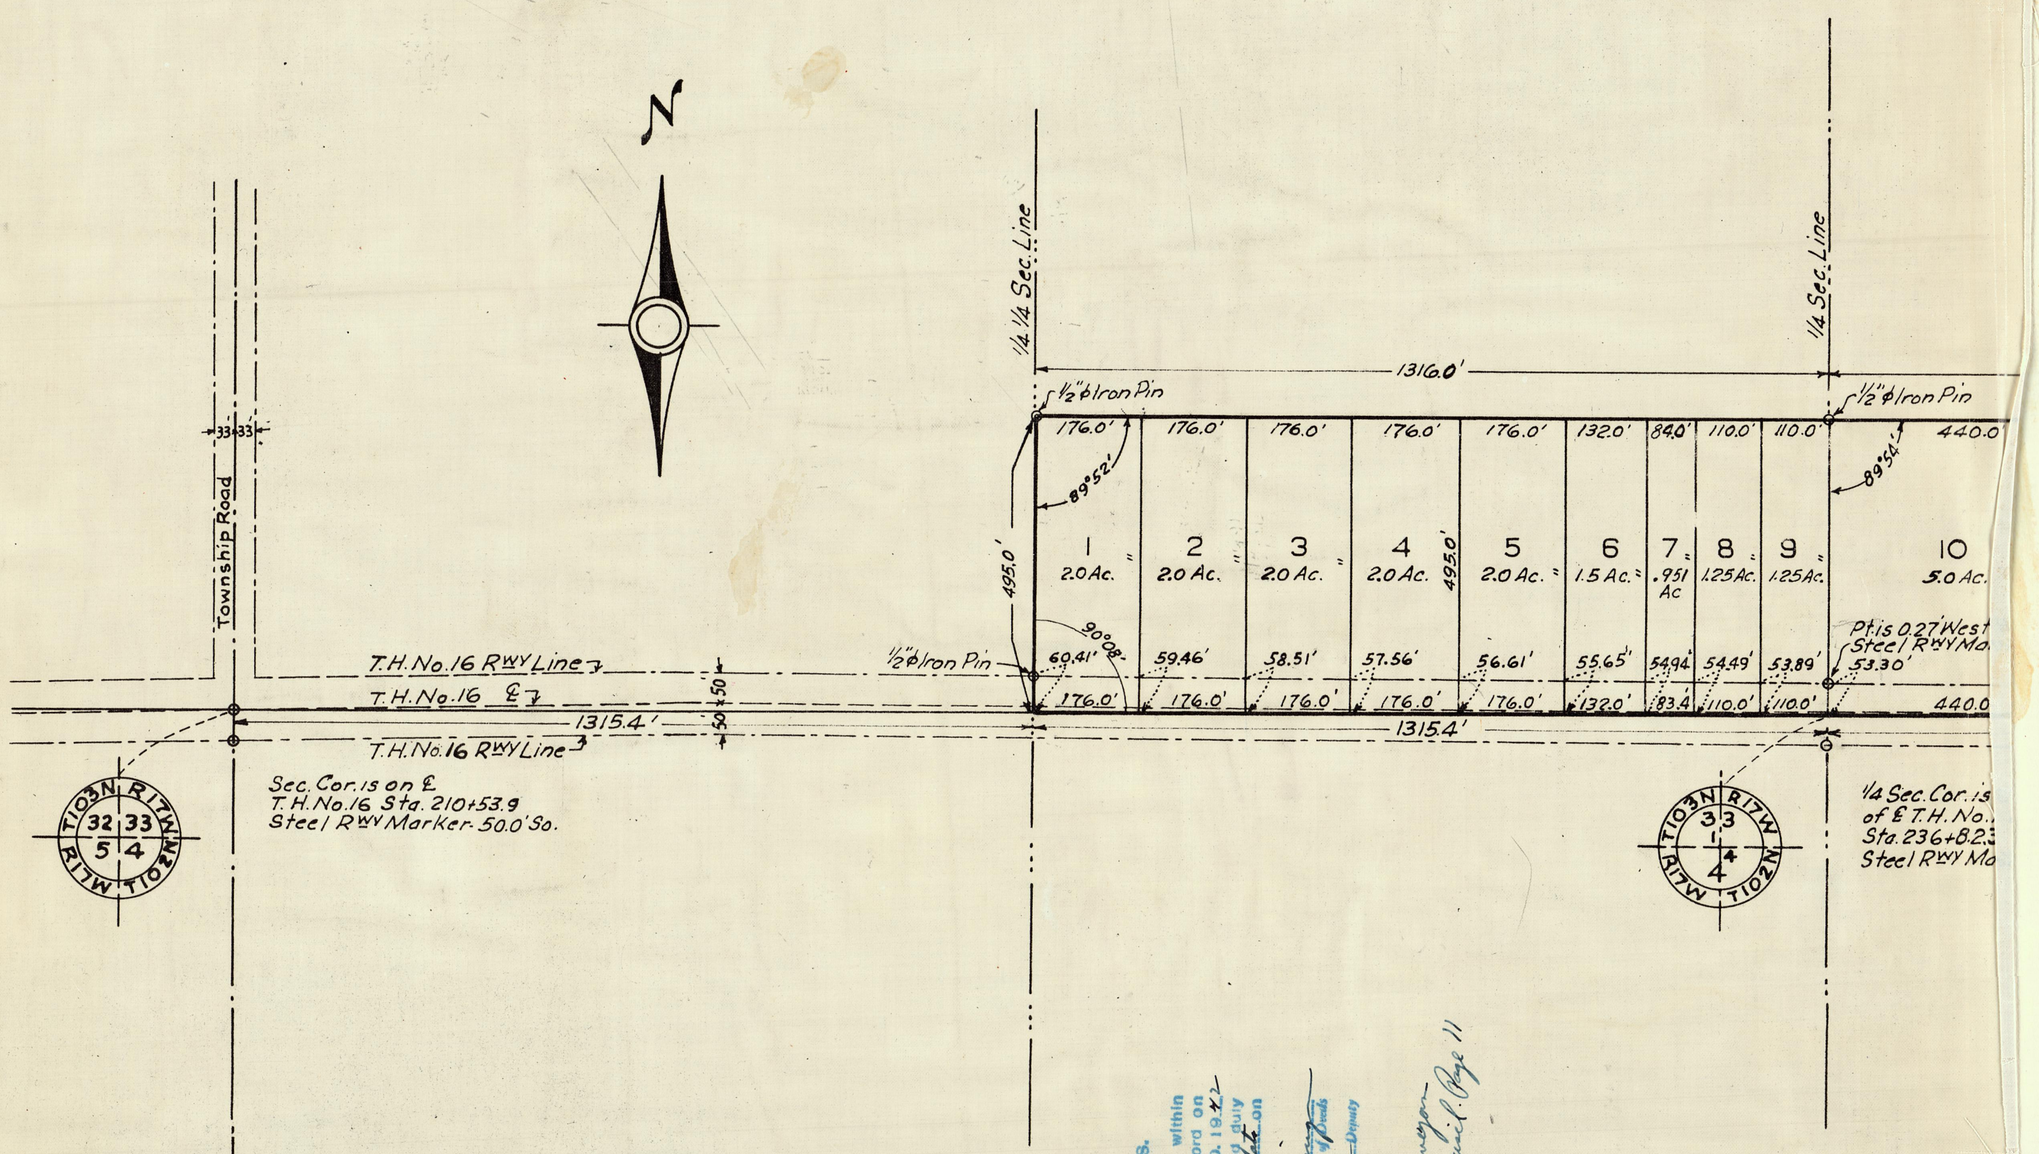

Office of Register of Deeds
Mower County, Minnesota } SS.
I hereby certify that the within instrument was filed for record on the 20 day of April A.D. 1942 at 4 o'clock P.M. and duly recorded in book 5 of Plats on page 20

Marie Jenning
Register of Deeds
By [signature] Deputy

For Dedication & Surveyor Certificate see T. Miscl. Page 11

R17W

E. Carlson
Land Surveyor
MINN. NO. 1863

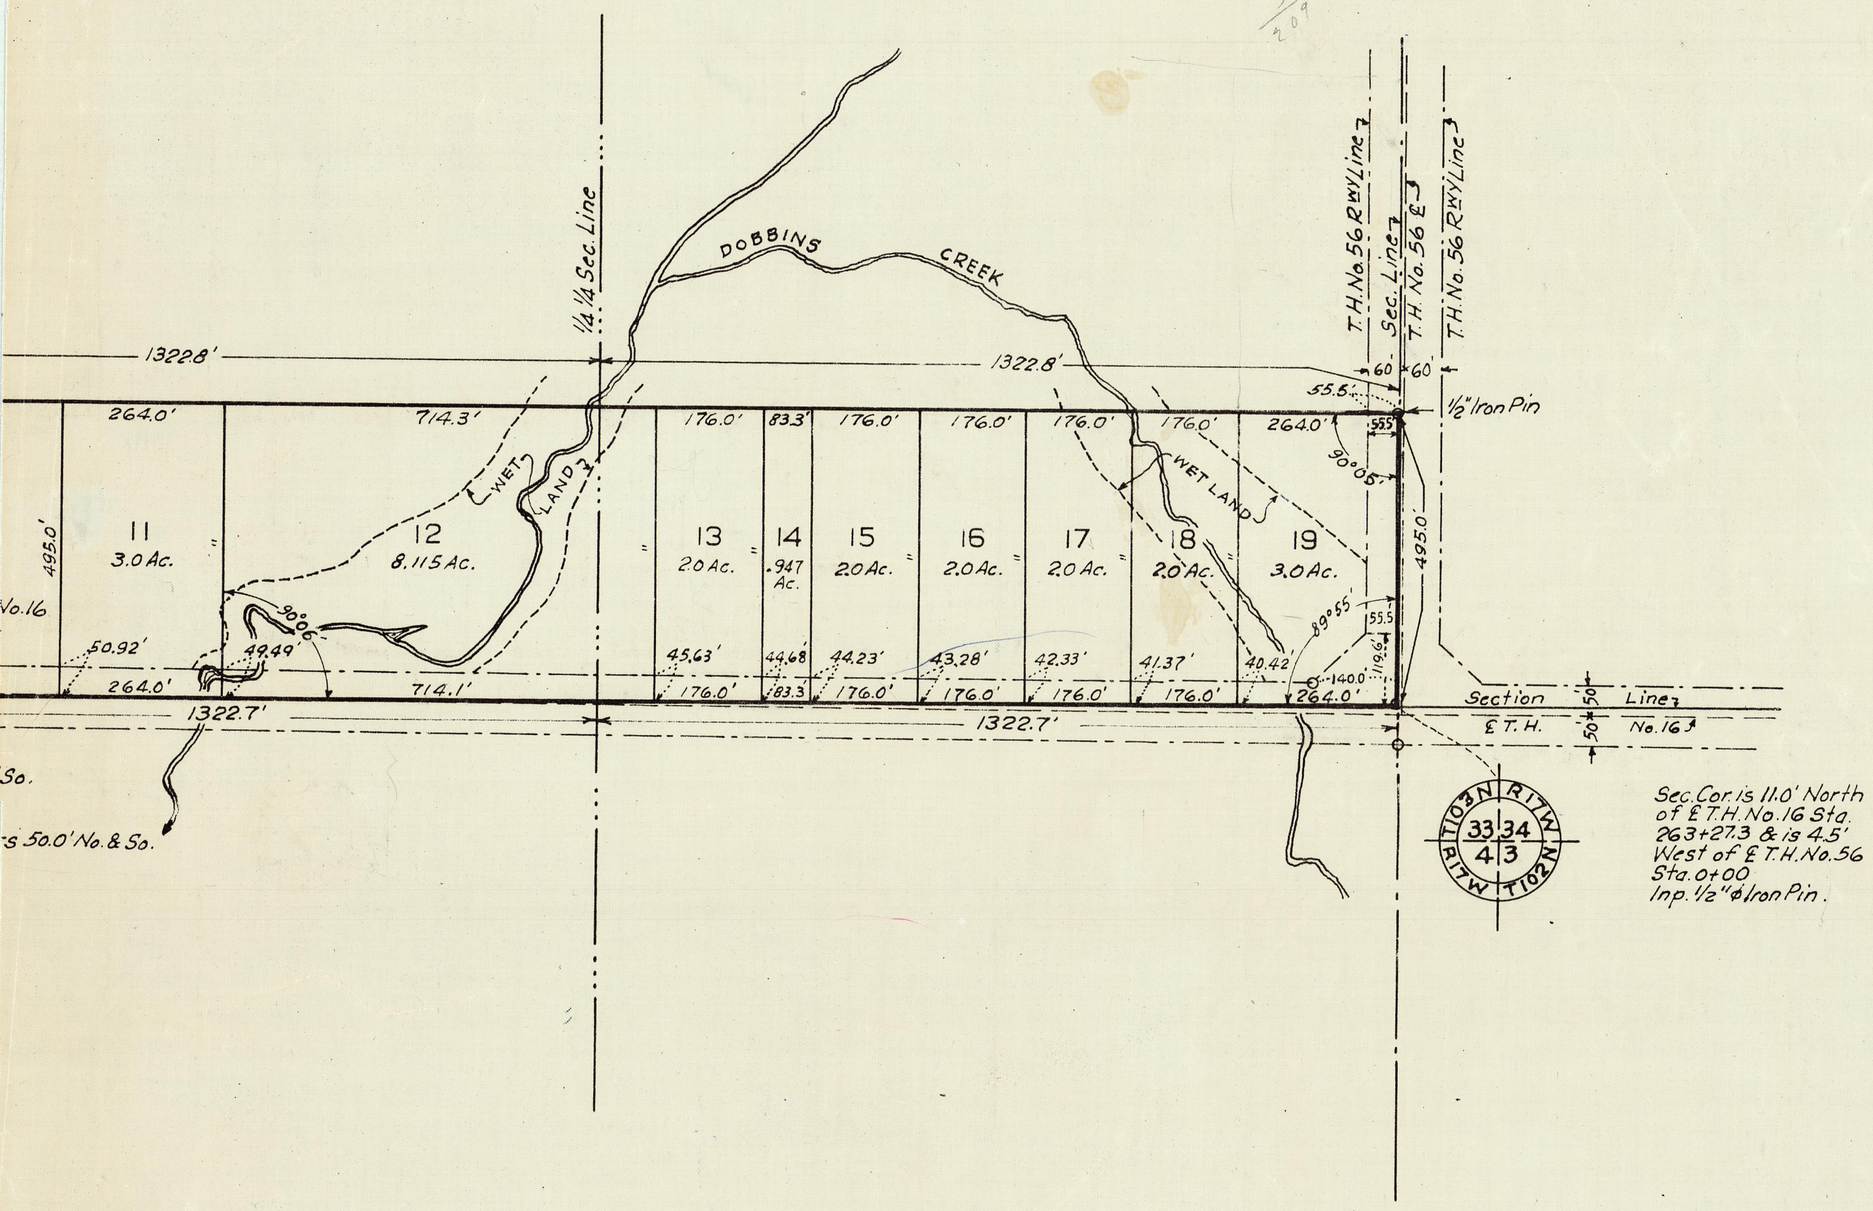

Taxes paid and transfer entered
this 20 day of April 1941
L. M. Hubbard
County Auditor

I hereby certify that taxes for the year 1941 on the lands described within are paid.
C. C. Jerry
County Treasurer
By