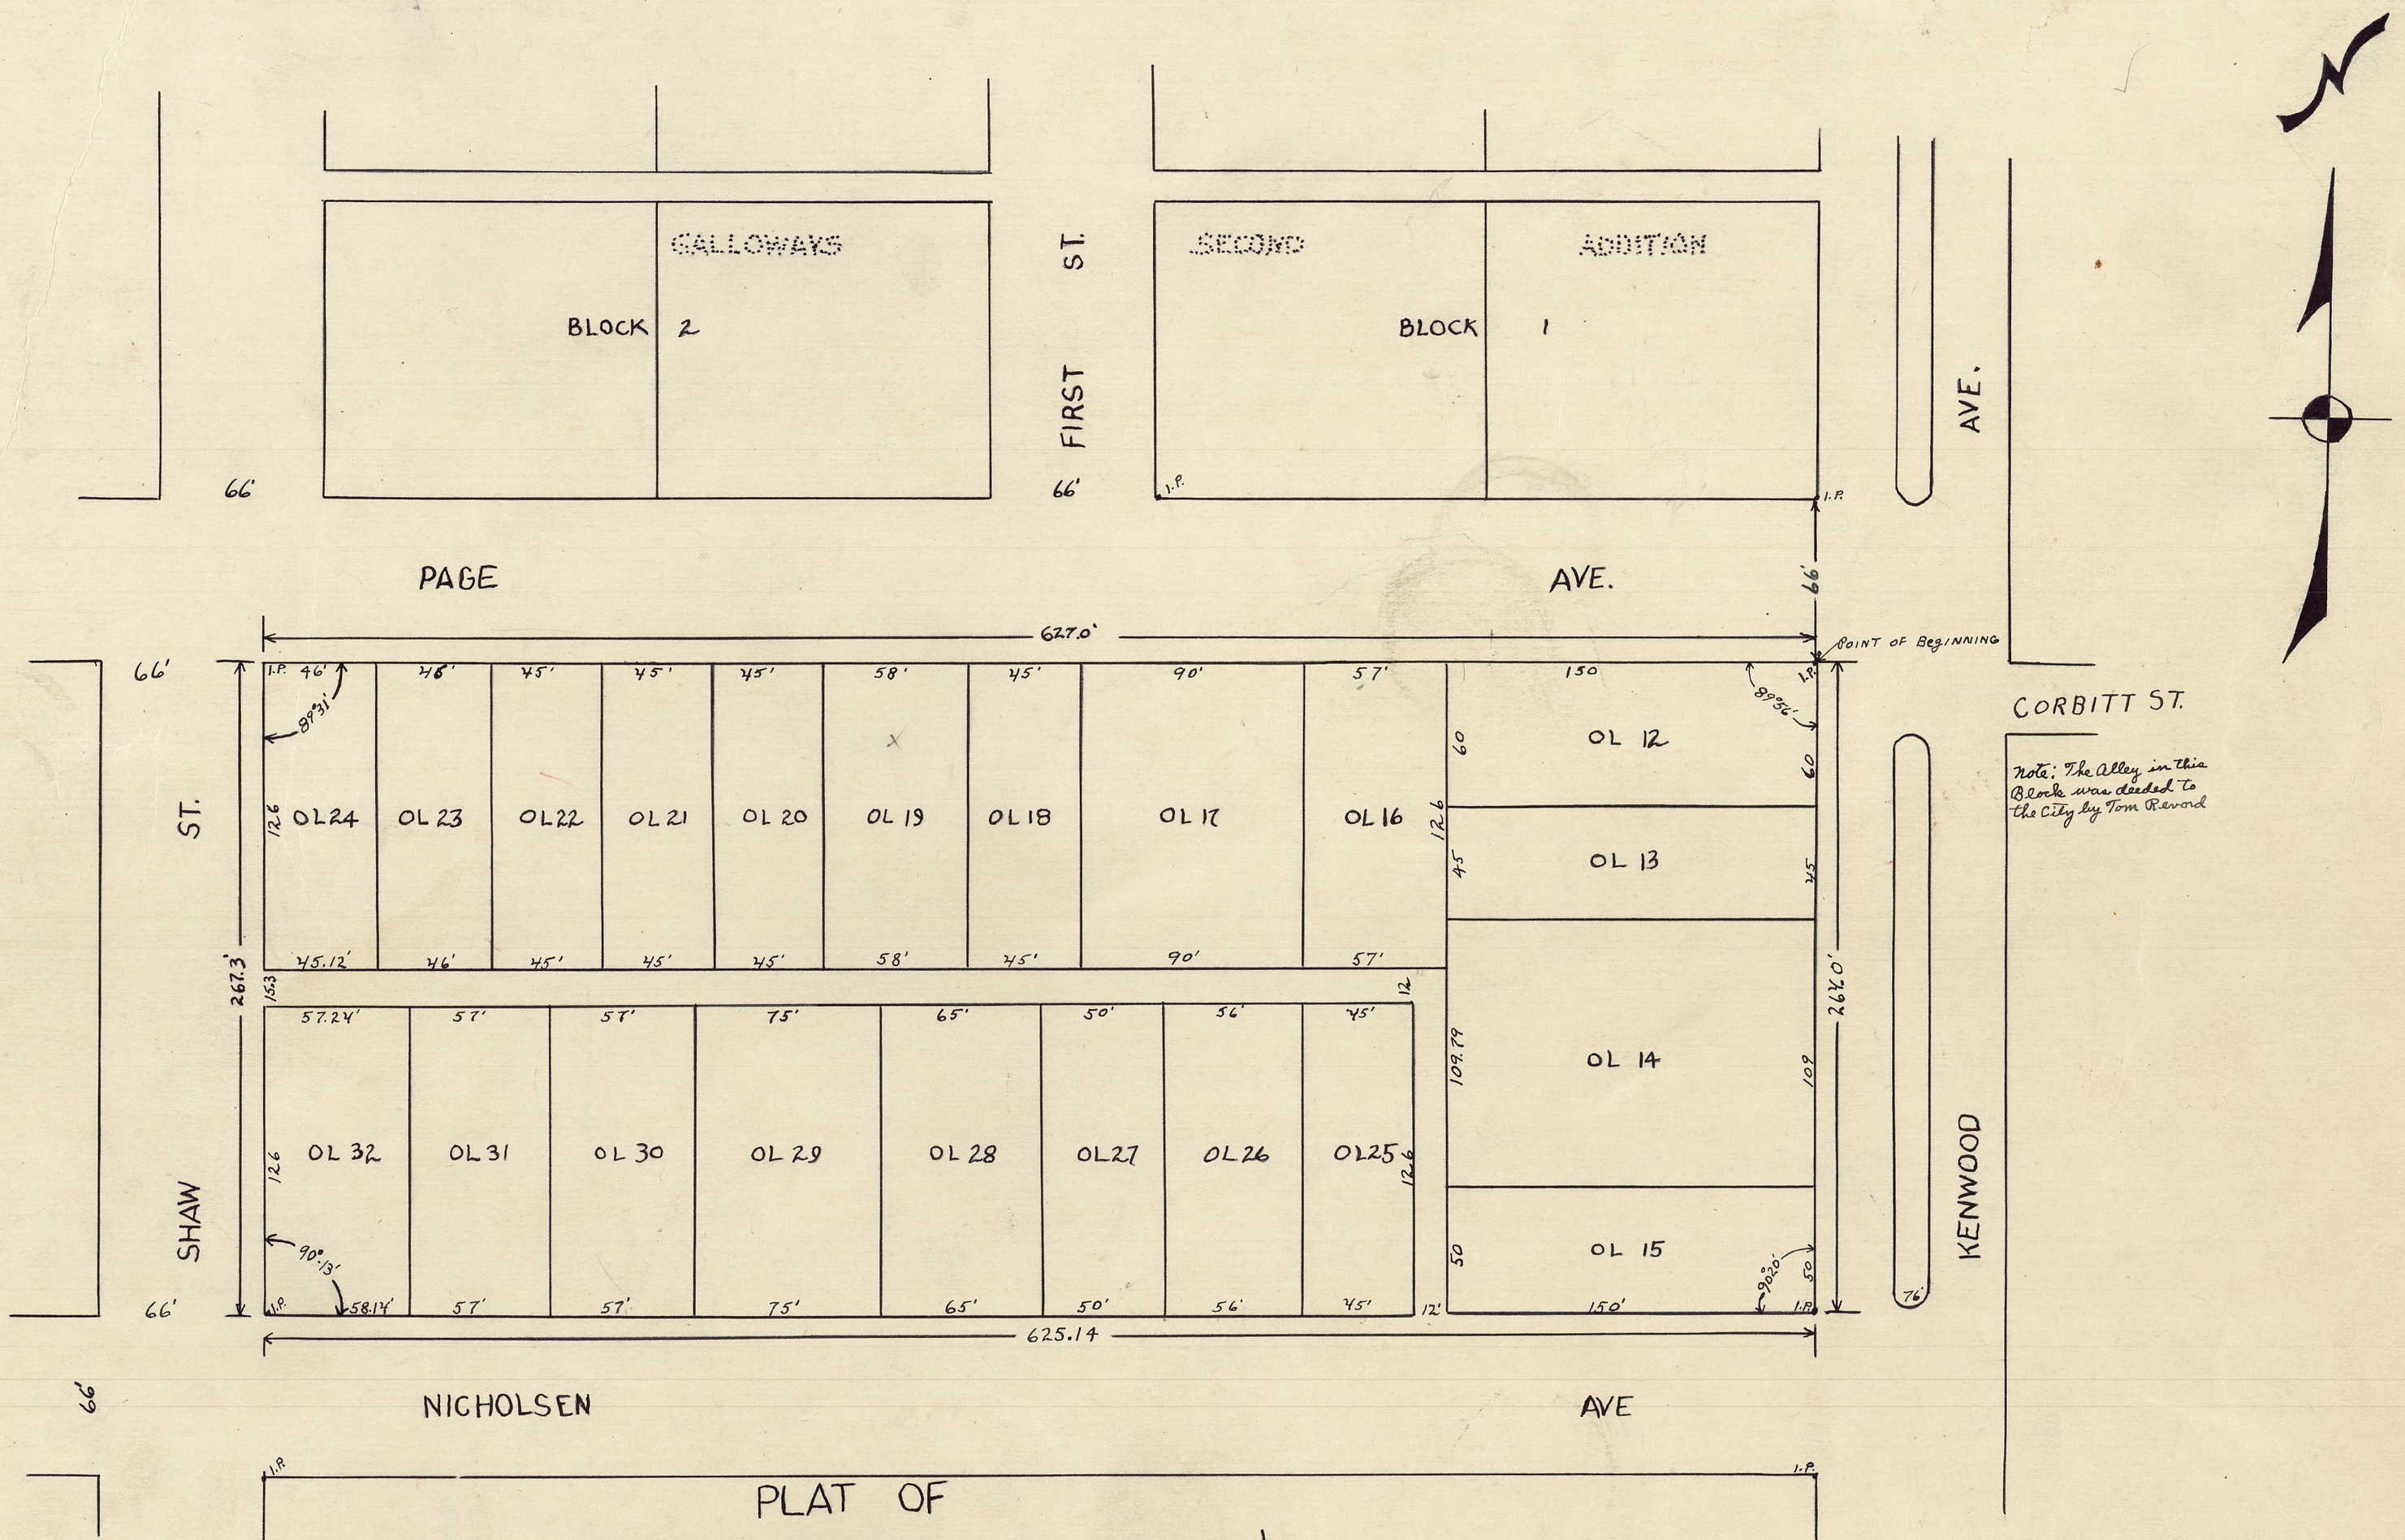

PLAT OF

OUTLOTS 12 TO 32 INCLUSIVE IN THE SE $\frac{1}{4}$ OF THE SW $\frac{1}{4}$ OF SEC. 3 – T. 102 N. – R. 18 W.

Located in Austin, Minn. and Described as follows: Commencing at a Point 66' South of the S.E. corner of Block 1, in Galloways 2nd Addition, thence South 264.0' to the North line of Nicholsen Ave., thence West along said North line 625.14' to the East line of Shaw Street, Thence North along said East line 267.3' to the South line of Page Ave., Thence East along said South line 627.0' to the Point of Beginning.

(N.B.) Auditor's Certificate See "R" of Miscell. page 464.

JULY 1937

SCALE 1" = 50'

REG LAND SURVEYOR G. L. Brown

I hereby certify that taxes for the year 1936 on the lands described within are paid.

C. C. Terry
County Treasurer

Taxes paid and transfer entered this 21 day of Dec. 1936
C. M. Hubbard
County Auditor
By ..... Deputy

#134603.

Office of Register of Deeds } SS.
Mower County, Minnesota }

I hereby certify that the within instrument was filed for record on the 21 day of Dec. A. D. 1937 at 5 o'clock P. M. and duly recorded in Book 3 of Plats on page 36.

Geo. L. Jennings
Register of Deeds
By ..... Deputy