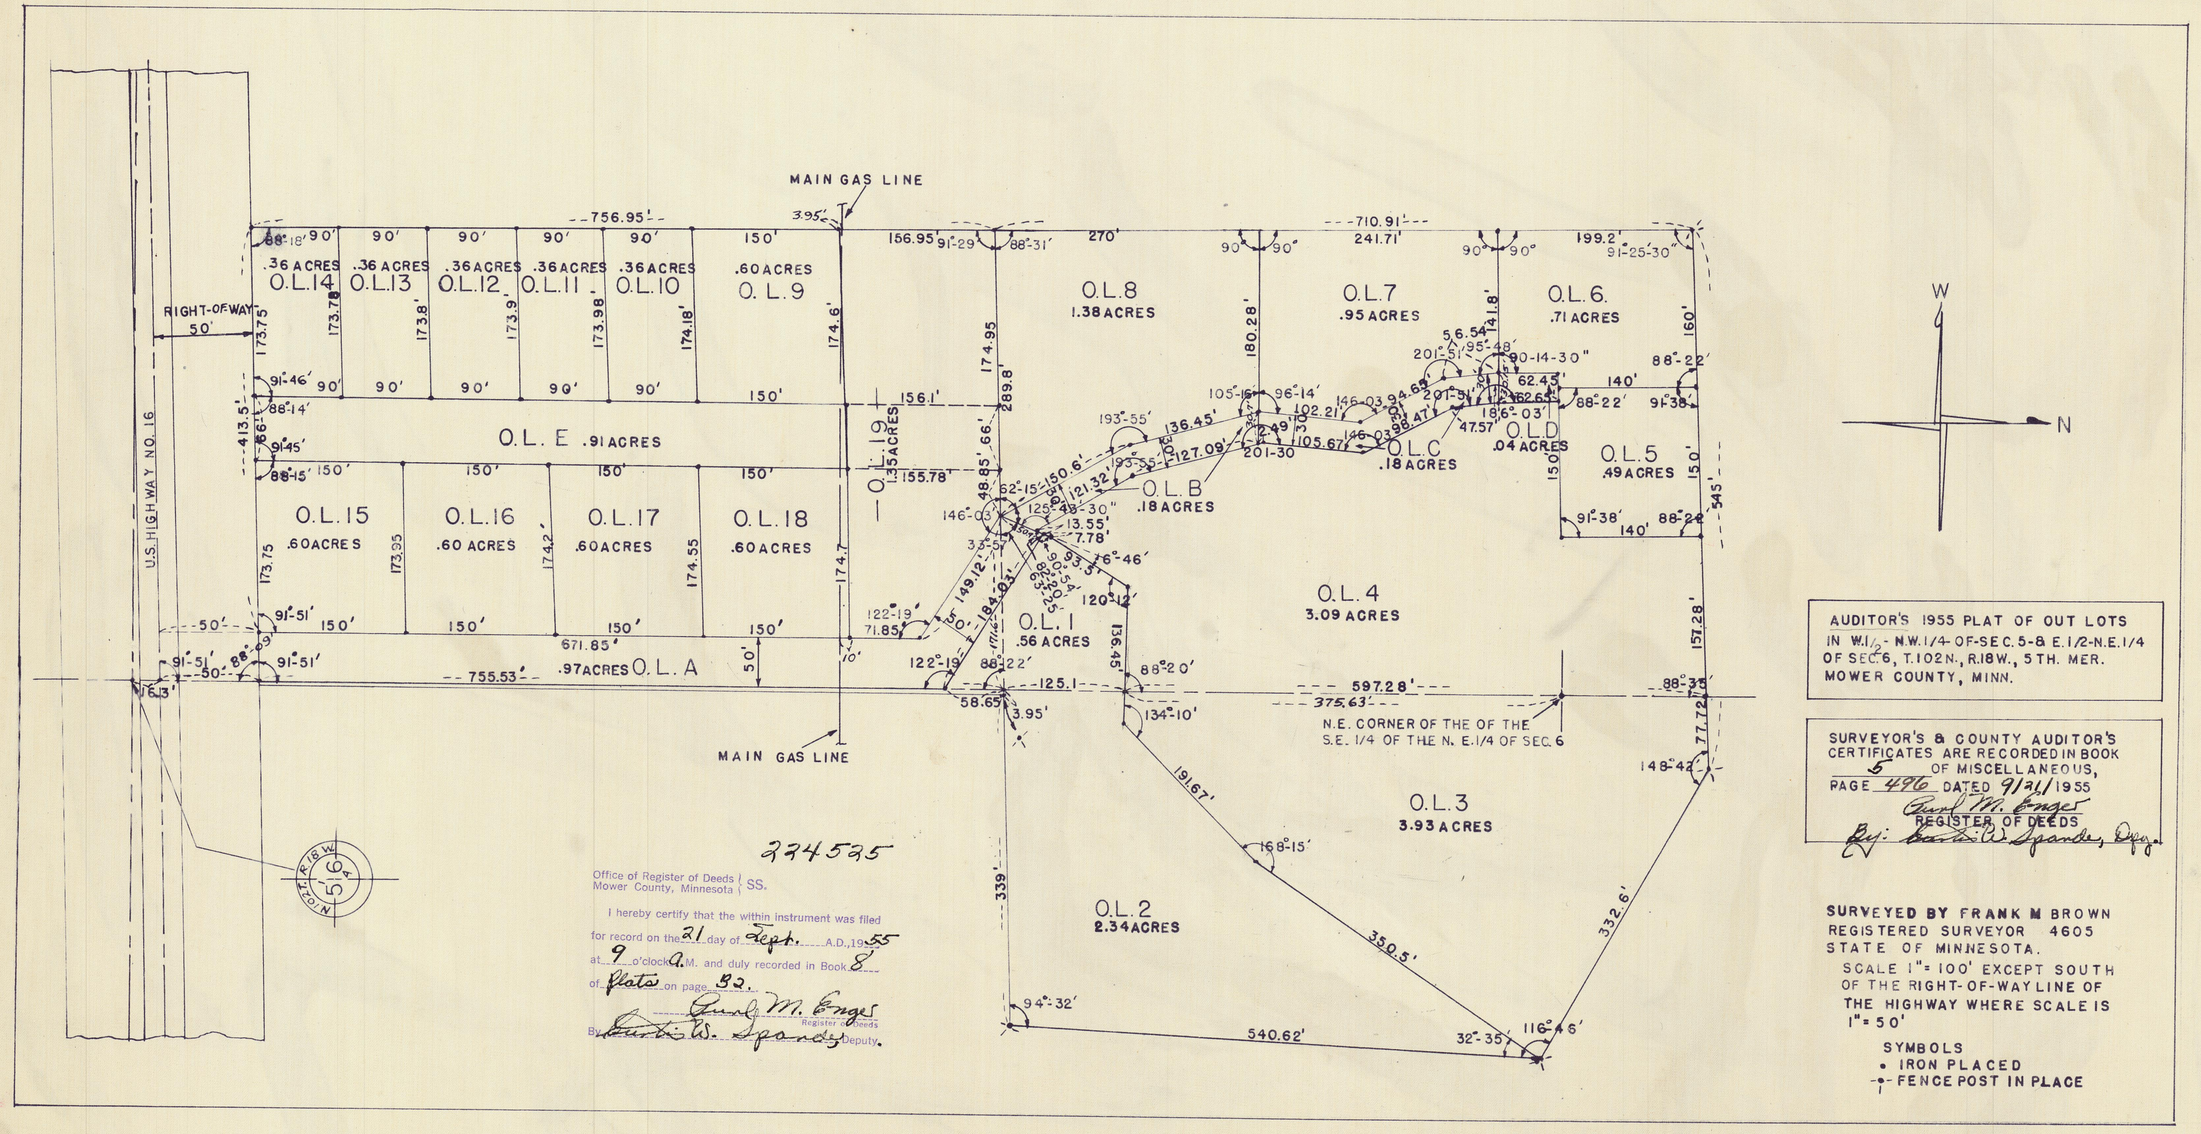

AUDITOR'S 1955 PLAT OF OUT LOTS IN W.1/2 - N.W.1/4 OF SEC. 5 & E.1/2 - N.E.1/4 OF SEC. 6, T.102 N., R.18 W., 5TH. MER. MOWER COUNTY, MINN.

SURVEYOR'S & COUNTY AUDITOR'S CERTIFICATES ARE RECORDED IN BOOK 5 OF MISCELLANEOUS, PAGE 496 DATED 9/21/1955

Frank M. Enger
REGISTER OF DEEDS
By: Curtis W. Spandy, Dep.

SURVEYED BY FRANK M BROWN
REGISTERED SURVEYOR 4605
STATE OF MINNESOTA.
SCALE 1" = 100' EXCEPT SOUTH OF THE RIGHT-OF-WAY LINE OF THE HIGHWAY WHERE SCALE IS 1" = 50'

SYMBOLS
• IRON PLACED
-•- FENCE POST IN PLACE

324535

Office of Register of Deeds } SS.
Mower County, Minnesota

I hereby certify that the within instrument was filed for record on the 21 day of Sept. A.D., 1955 at 9 o'clock A.M. and duly recorded in Book 8 of Plats on page 32.

Frank M. Enger
Register of Deeds
By Curtis W. Spandy Deputy.