Subdivision of Out Lots 11 to 32 inclusive of the Northeast Quarter of Section 9 Township 102 Range 18 West. Mower County, Minn.

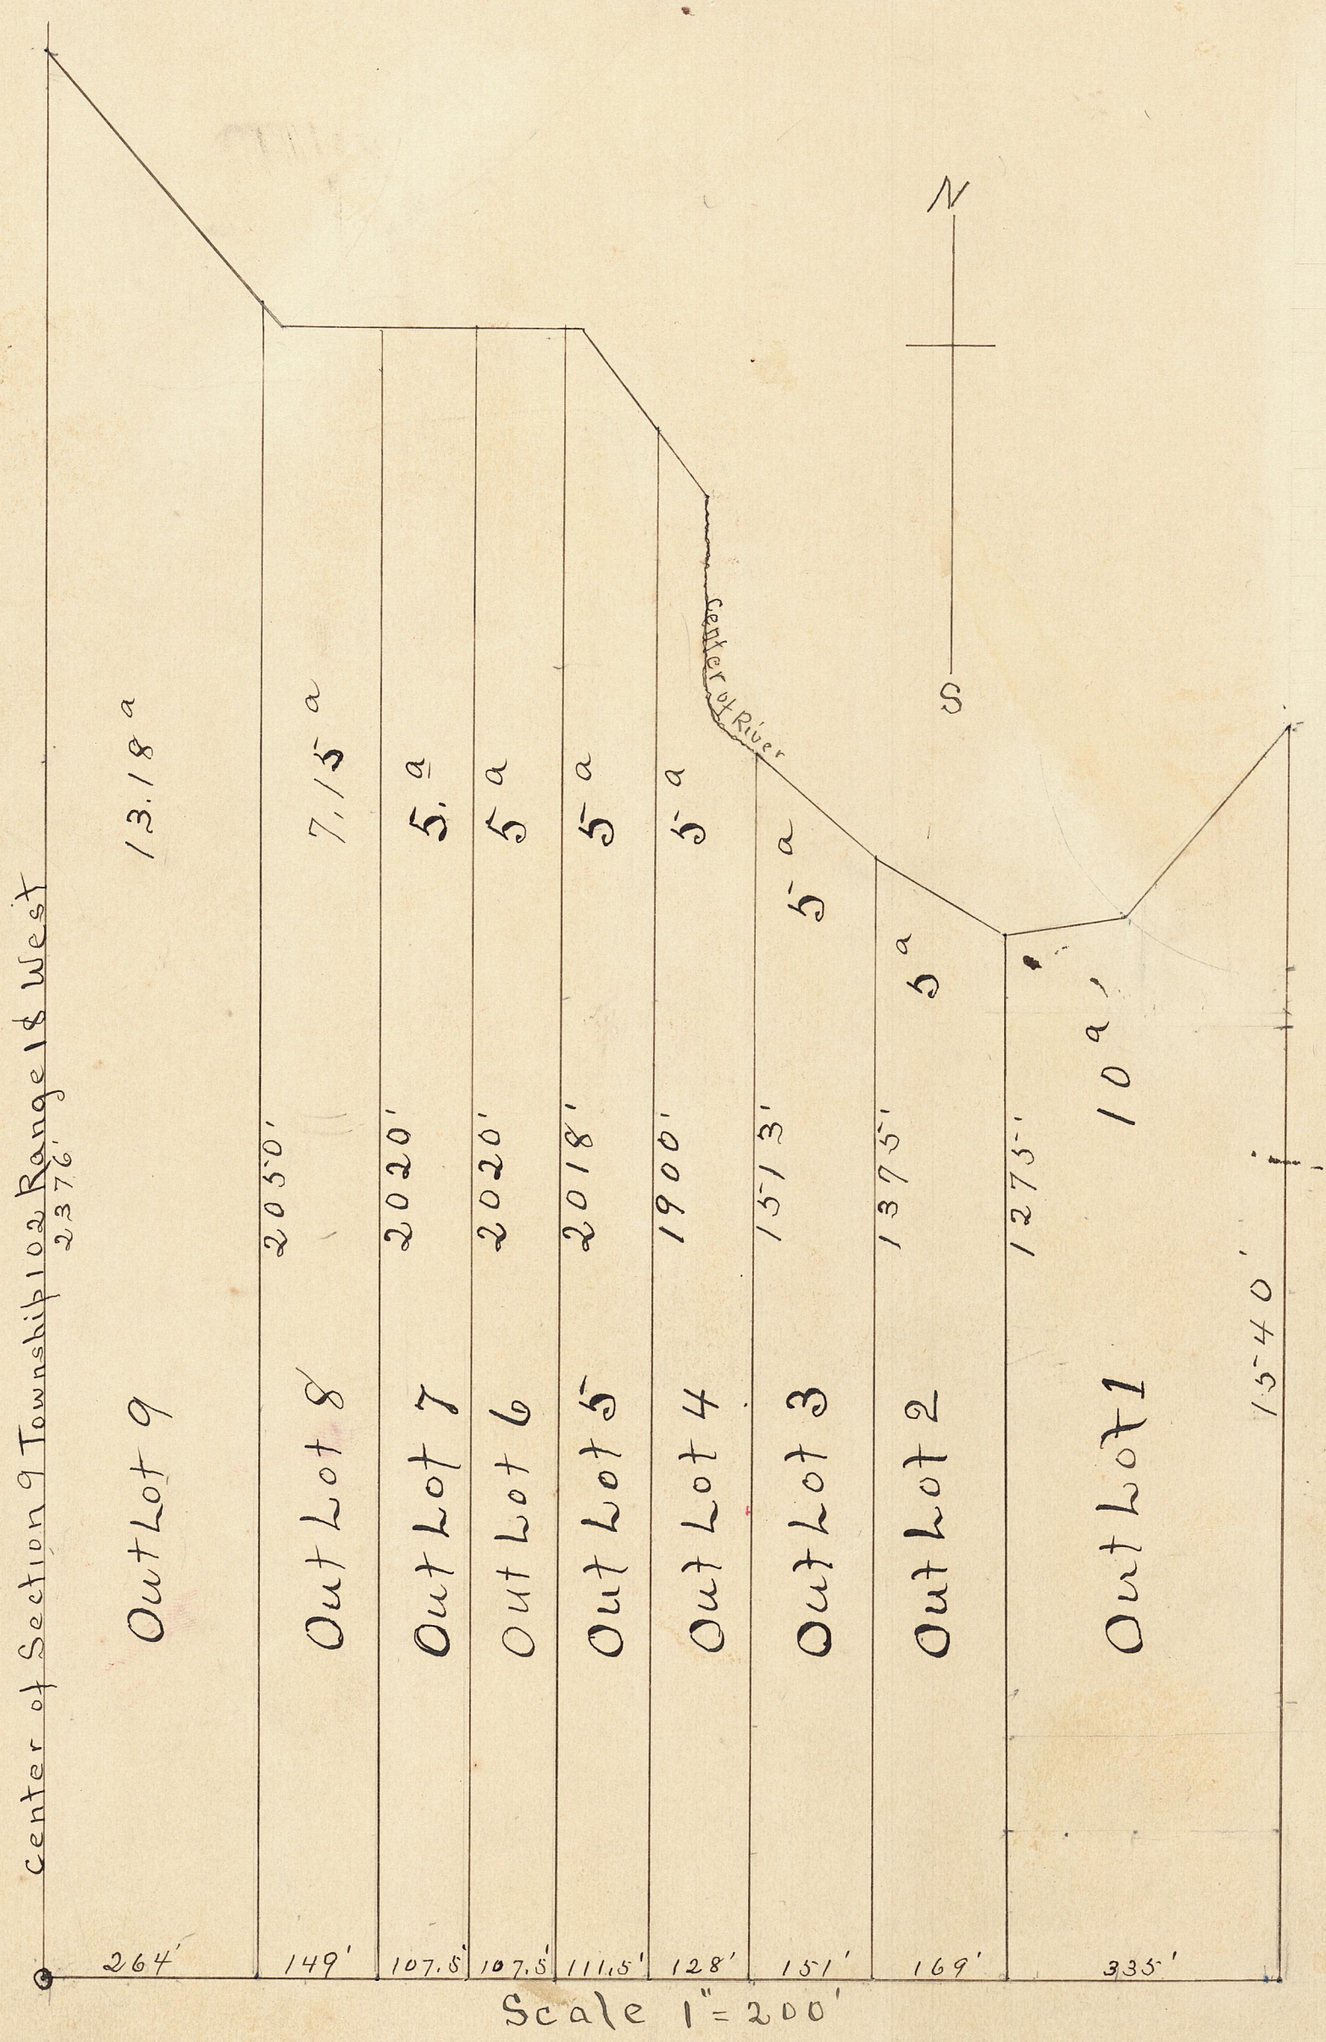

This is to certify that I V. A. Mason did on the 20th day of September 1922 survey and replat Out Lots No 11 to 32 inclusive comprising 60 27/100 acres in the South West corner of the North East Quarter of Section No 9 Township 102 Range 18 West and that the new survey and Plat gives the dimensions of the new Out Lots in feet and tenths as shown upon the Plat.

V. A. Mason.

State of Minnesota ss
County of Mower.

Subscribed and Sworn to before me this 6th day of November 1922.

{Notarial Seal}

Merrill Bowers
Notary Public, Mower County, Minn
Commission Expires April 6 1929

I hereby certify that taxes for the year 1921 on the lands described within are paid

A. M. Smith
COUNTY TREASURER

Taxes paid and transfer entered this 29 day of Dec 1922

O. J. Simmons.
County Auditor.
By Noel Evenson.

Office of Register of Deeds, Mower County, State of Minnesota, } 90770

I hereby certify that the within instrument was filed for record in this office on the 29 day of Decr A. D. 1922 at 2 o'clock P. M. and duly recorded in Book 4 of Plats Page 23

J. S. Wood Register of Deeds

By _____ Deputy