REARRANGEMENT PLAT
OF BLOCKS NOS. 5 & 6

OF AUDITOR'S PLAT OF OUTLOTS

LOCATED IN NW4 NE4 NE4 & SW4 NE4 NE4 SEC. 4 T-102-N. R-18-W

COUNTY OF MOWER — STATE OF MINNESOTA

SCALE:- 1" = 40 FT.

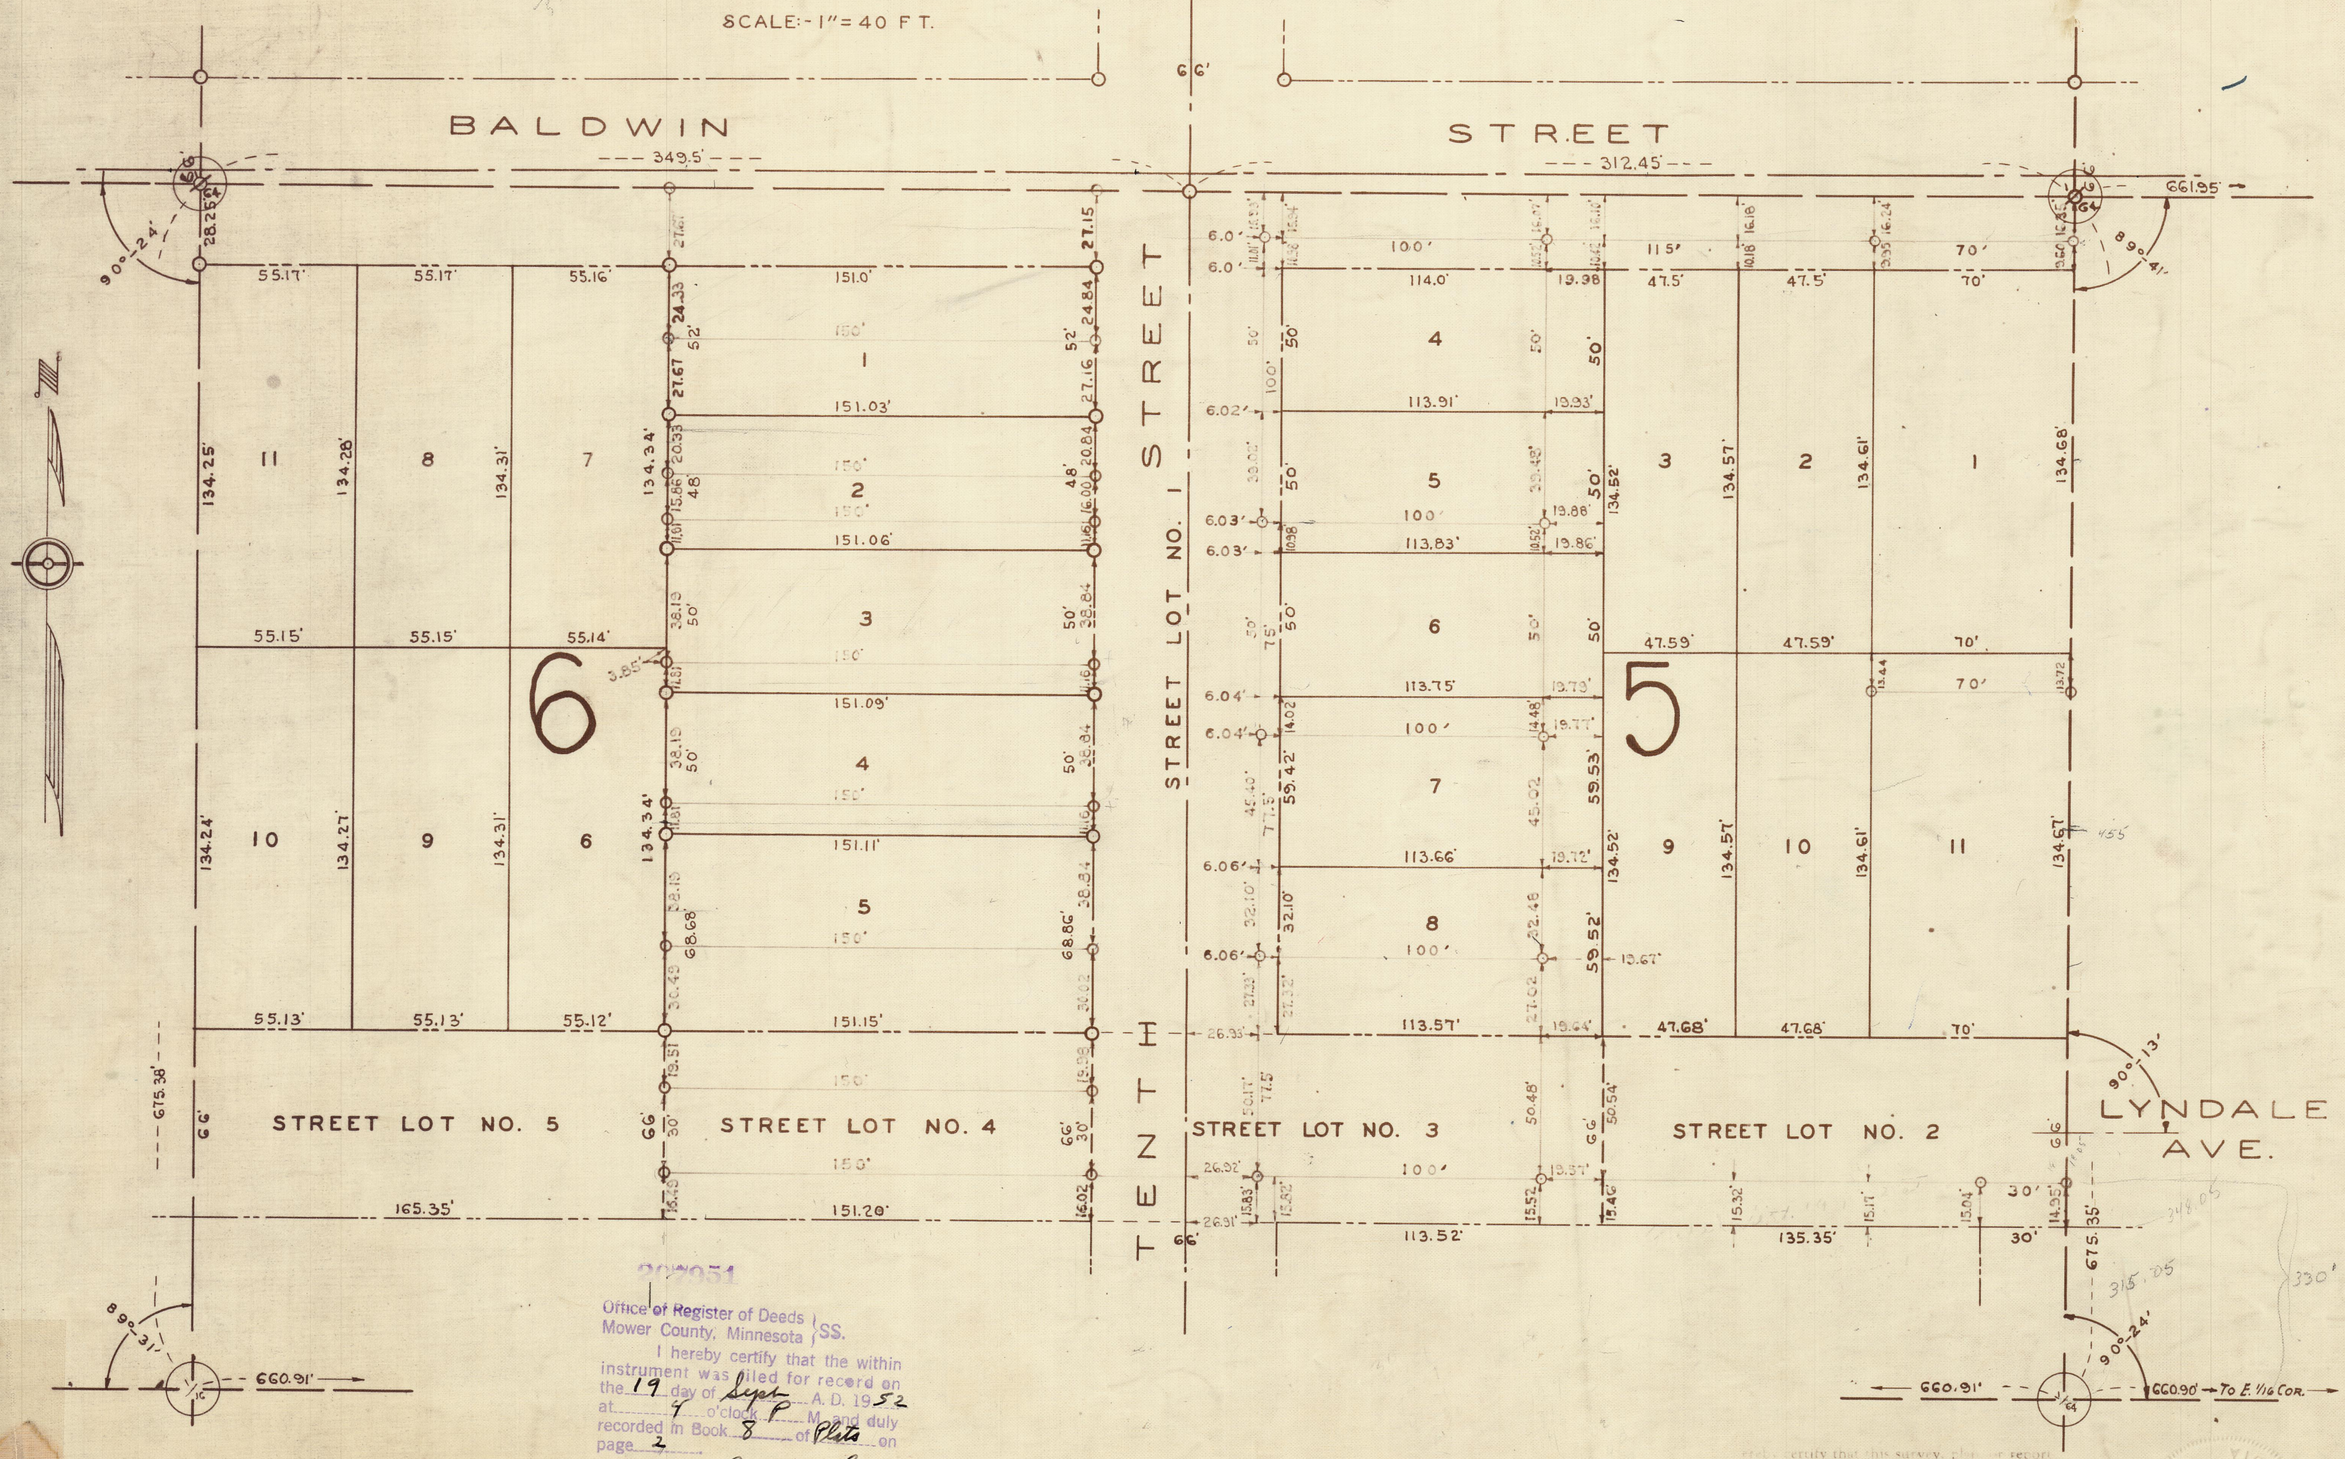

Office of Register of Deeds
Mower County, Minnesota } SS.

I hereby certify that the within instrument was filed for record on the 19 day of Sept A. D. 1952 at 4 o'clock P M and duly recorded in Book 8 of Plats on page 2

Paul M. Lugger
Register of Deeds
By L V Franklin Deputy

CERTIFICATES	BOOK	PAGE
~~DEDICATION~~		
SURVEYOR'S	YM	216
AUDITORS	YM	216

I hereby certify that this survey, plat or report was prepared by me or under my direct supervision and that I am a duly Registered Land Surveyor under the laws of the State of Minnesota

C. E. Milner

8/11/1952 Reg. No. 1476

C. E. MILNER REGISTERED LAND SURVEYOR STATE OF MINNESOTA