Plat of East 90' of Lots 6 Blk 37 Y & L Add.
For J. E. Cripper

Scale 1"=50'

June 29, 1922.

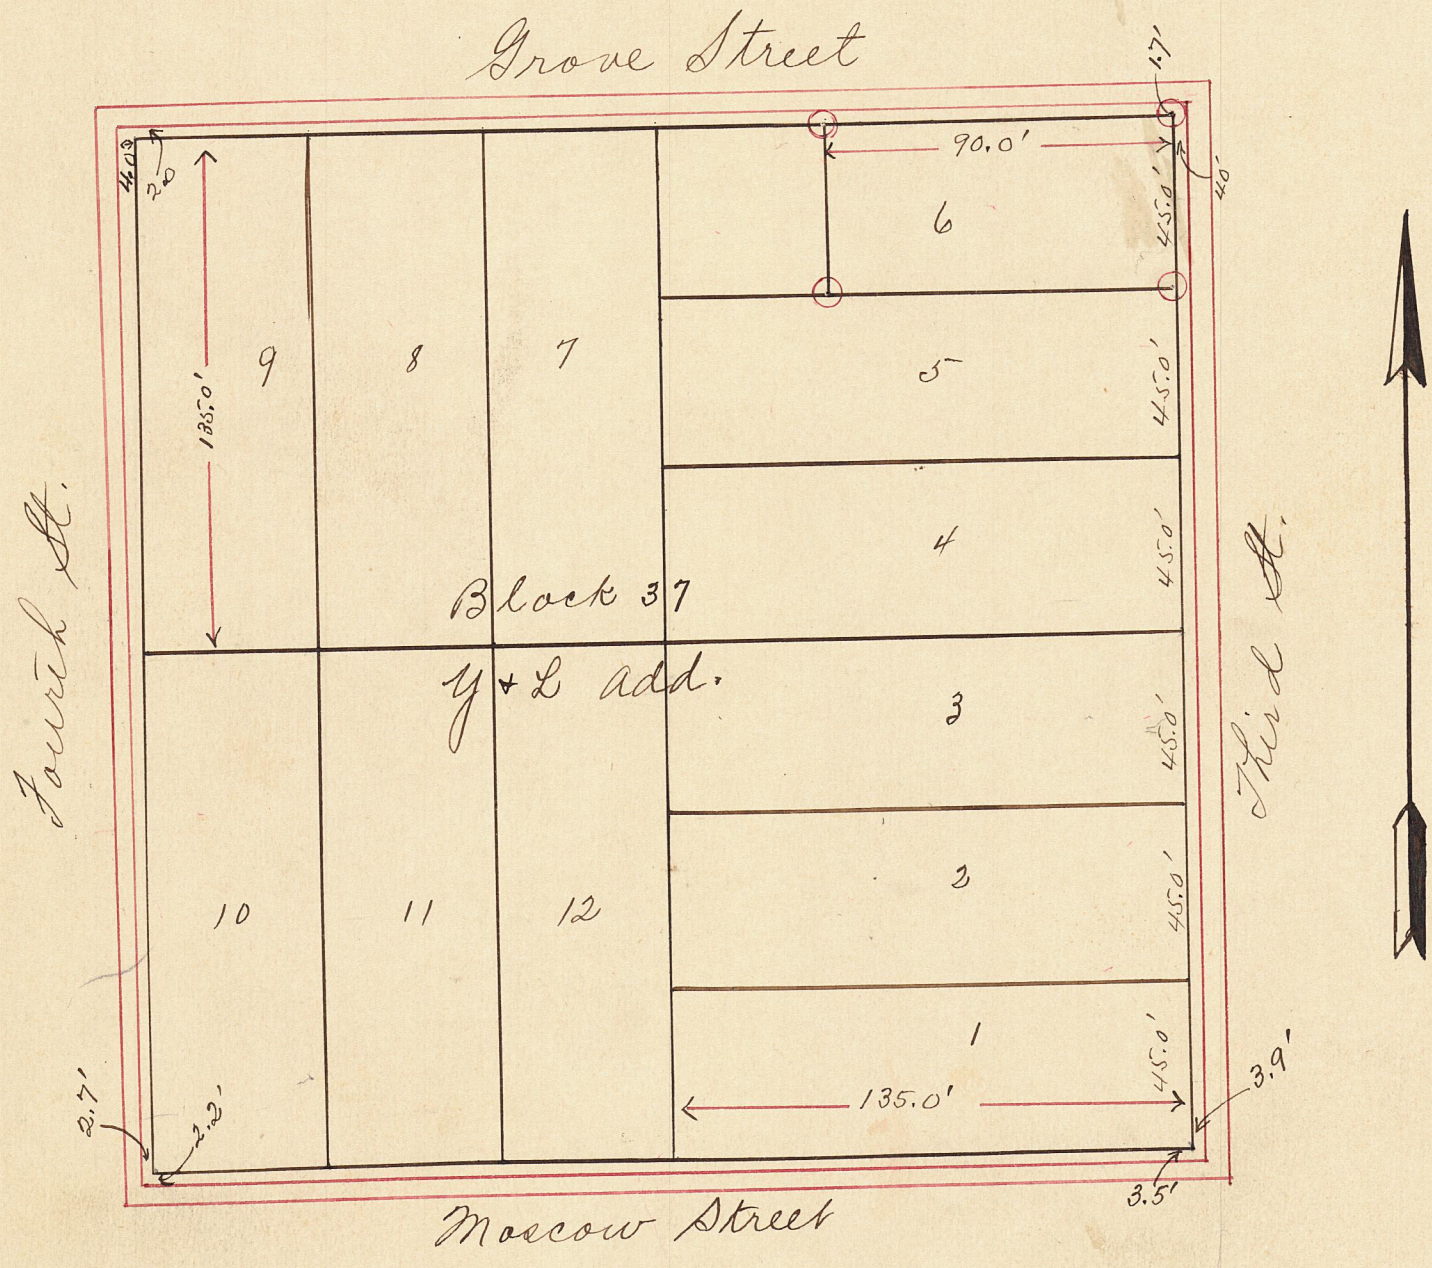

State of Minnesota:
County of Mower: ss

I, A. B. Overland, City Engineer of the City of Austin, Minnesota, being first duly sworn on oath says that the foregoing plat is a correct representation of the survey of East ninety feet of Lot No. Six (6), Block No. Thirty-seven (37) Yates & Lewis Addition to Austin, that all distances are correctly shown, that the boundary lines are correctly designated; that iron stakes have been correctly placed, as monuments for guidance of future surveys.

Dated at Austin, Minnesota, July 3, 1922.

A. B. Overland

Subscribed and sworn to before me, this 3rd day of July 1922.

J. E. Cripper
Notary Public, Mower County Minnesota
My Commission expires Jan'y 28, 1925

Notarial Seal

Office of Register of Deeds,
Mower County,
State of Minnesota, } 89397

I hereby certify that the within instrument was filed for record in this office on the 3d day of July A. D. 1922 at 5 o'clock P. M. and duly recorded in Book 4 of Plats Page 23

J. E. Wood Register of Deeds.
By B. E. Mahachek Deputy.