PLAT

Showing the subdivision of the east 445.5 feet of Out Lot-7 in the S.W.1/4 of the N.W.1/4 of Section 10, T. 103 N. R. 17 W. Village of Brownsdale, Mower County, Minnesota.

Scale-1" = 50'

May 4, 1953

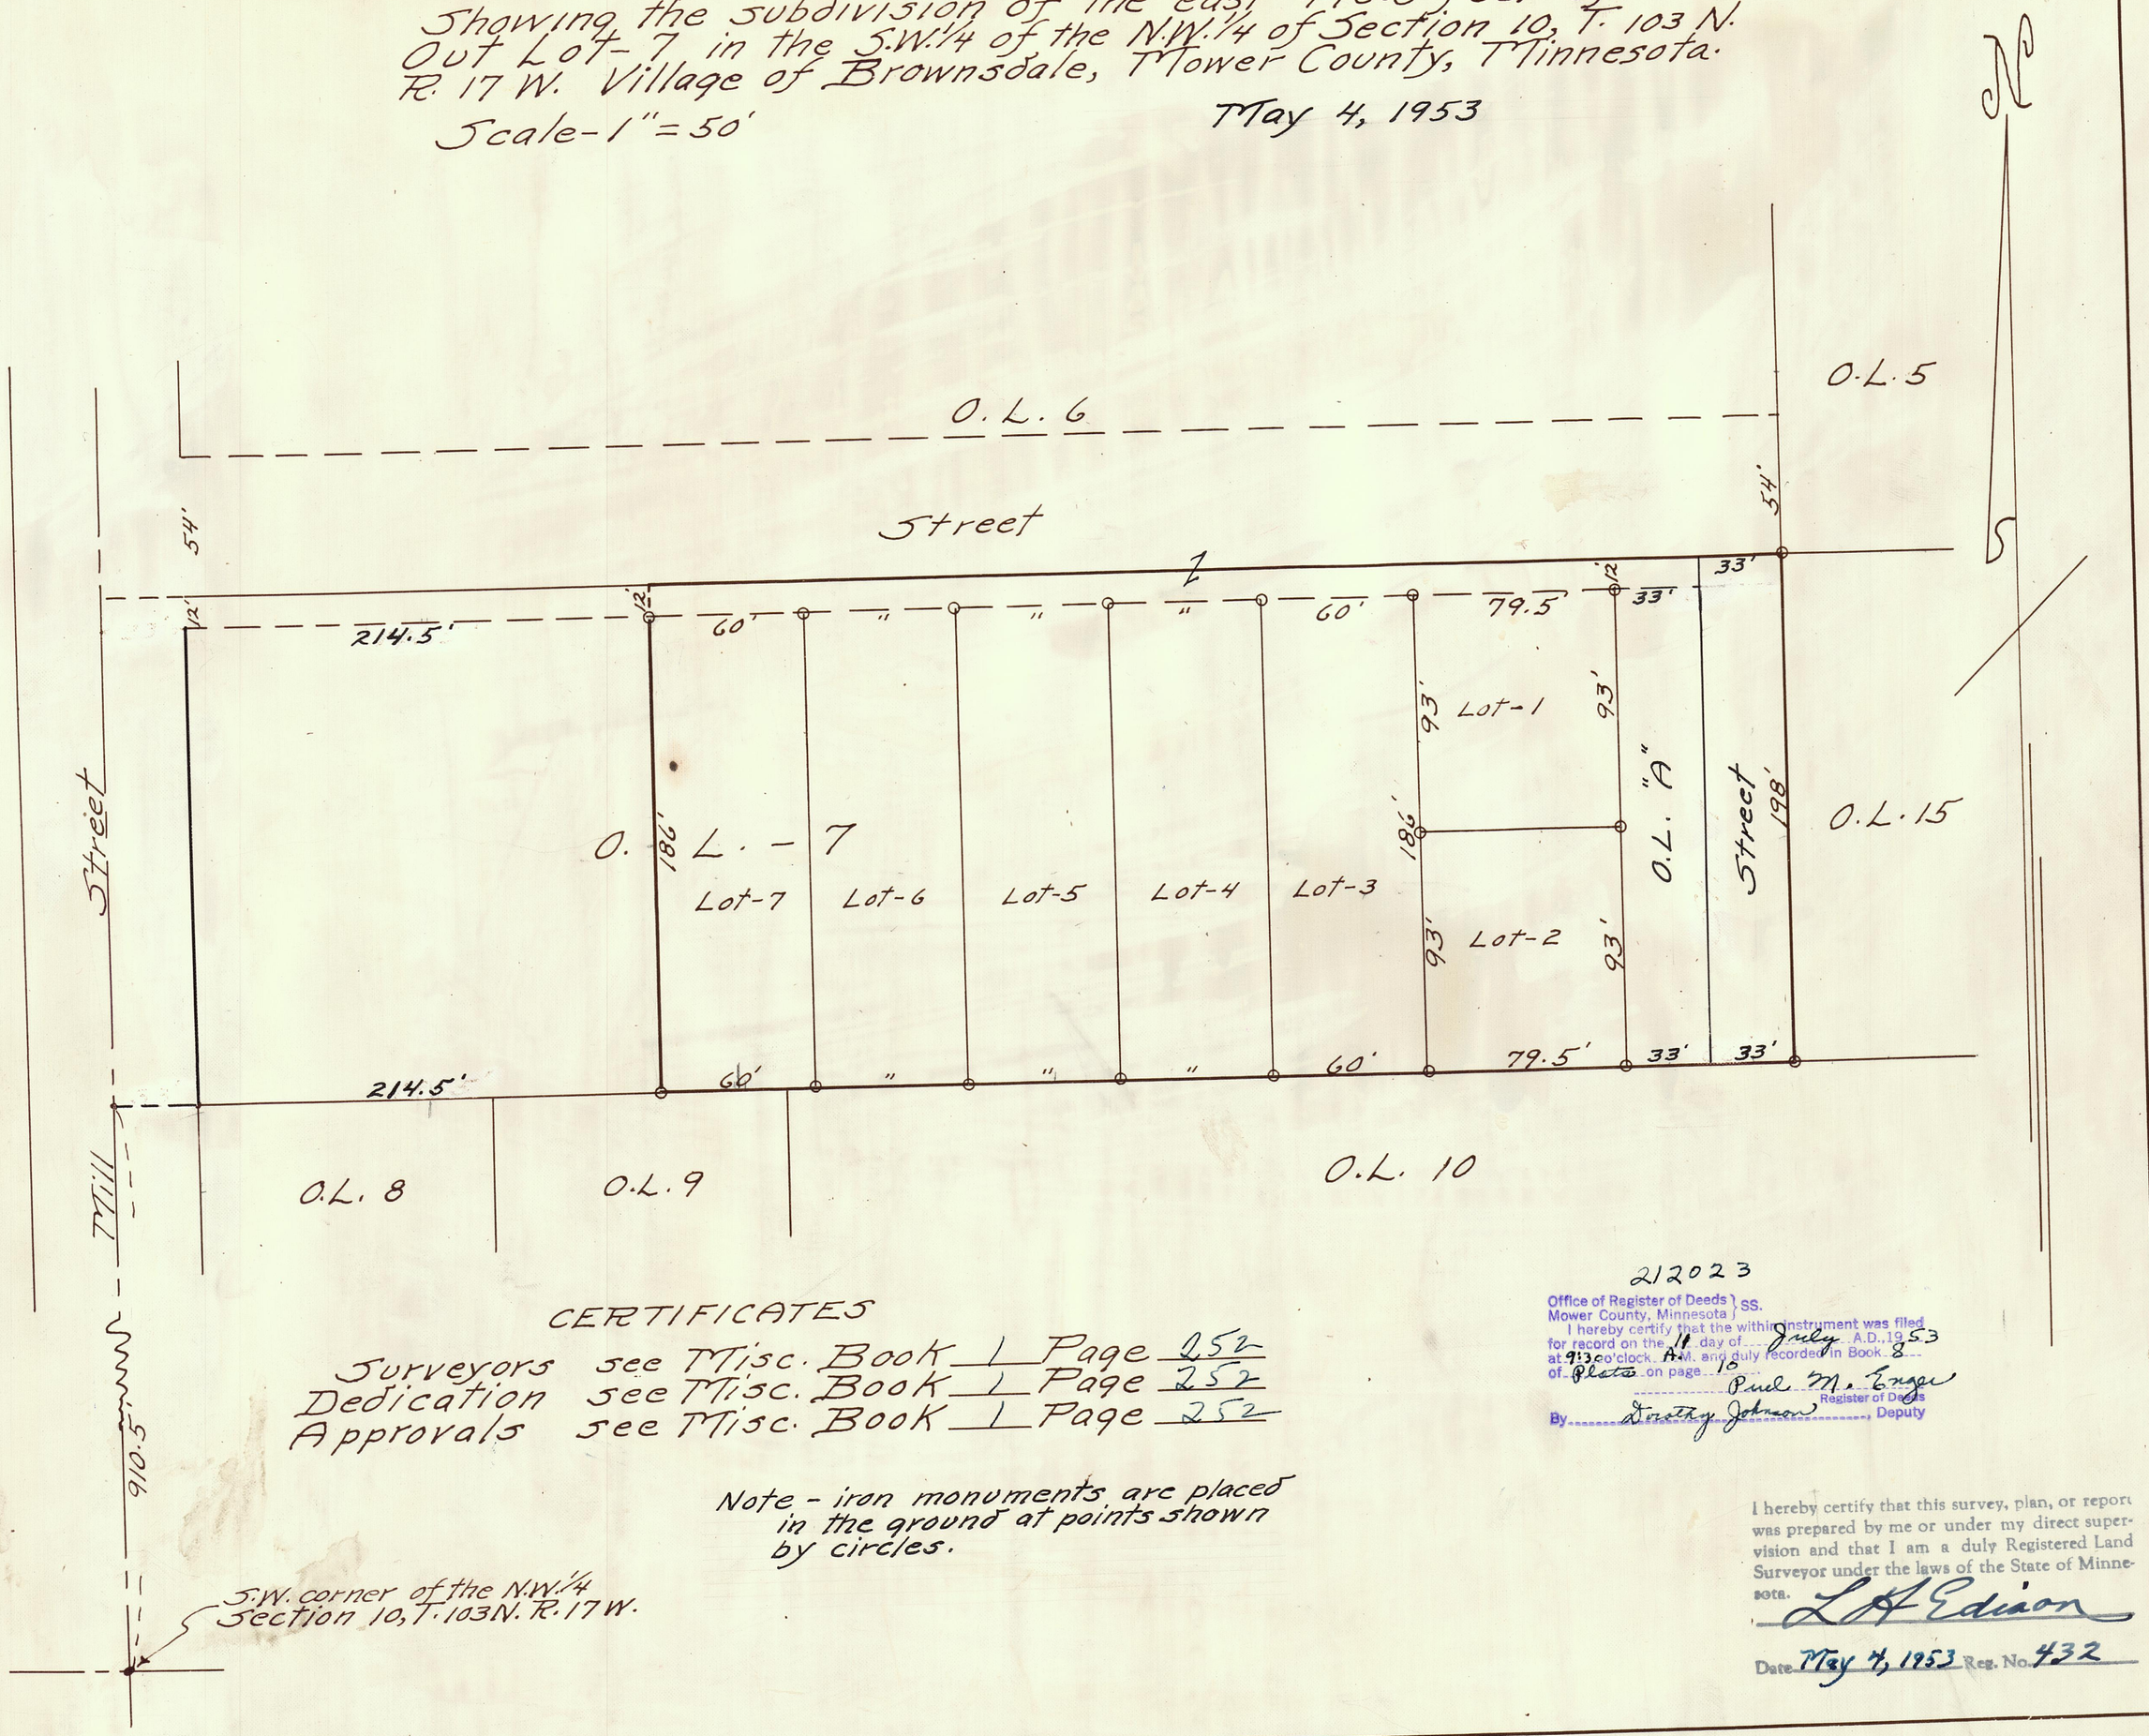

CERTIFICATES

Surveyors see Misc. Book 1 Page 252
Dedication see Misc. Book 1 Page 252
Approvals see Misc. Book 1 Page 252

Note - iron monuments are placed in the ground at points shown by circles.

212023

Office of Register of Deeds } SS.
Mower County, Minnesota }
I hereby certify that the within instrument was filed for record on the 11 day of July A.D., 1953 at 9:30 o'clock A.M. and duly recorded in Book 8 of Plats on page 10

Paul M. Enger
Register of Deeds

By Dorothy Johnson, Deputy

I hereby certify that this survey, plan, or report was prepared by me or under my direct supervision and that I am a duly Registered Land Surveyor under the laws of the State of Minnesota.

L A Edison

Date May 4, 1953 Reg. No. 432