Out Lots in the SE 1/4 of the SE 1/4 of the SW 1/4 of Section 36. T. 101. R. 18. W.

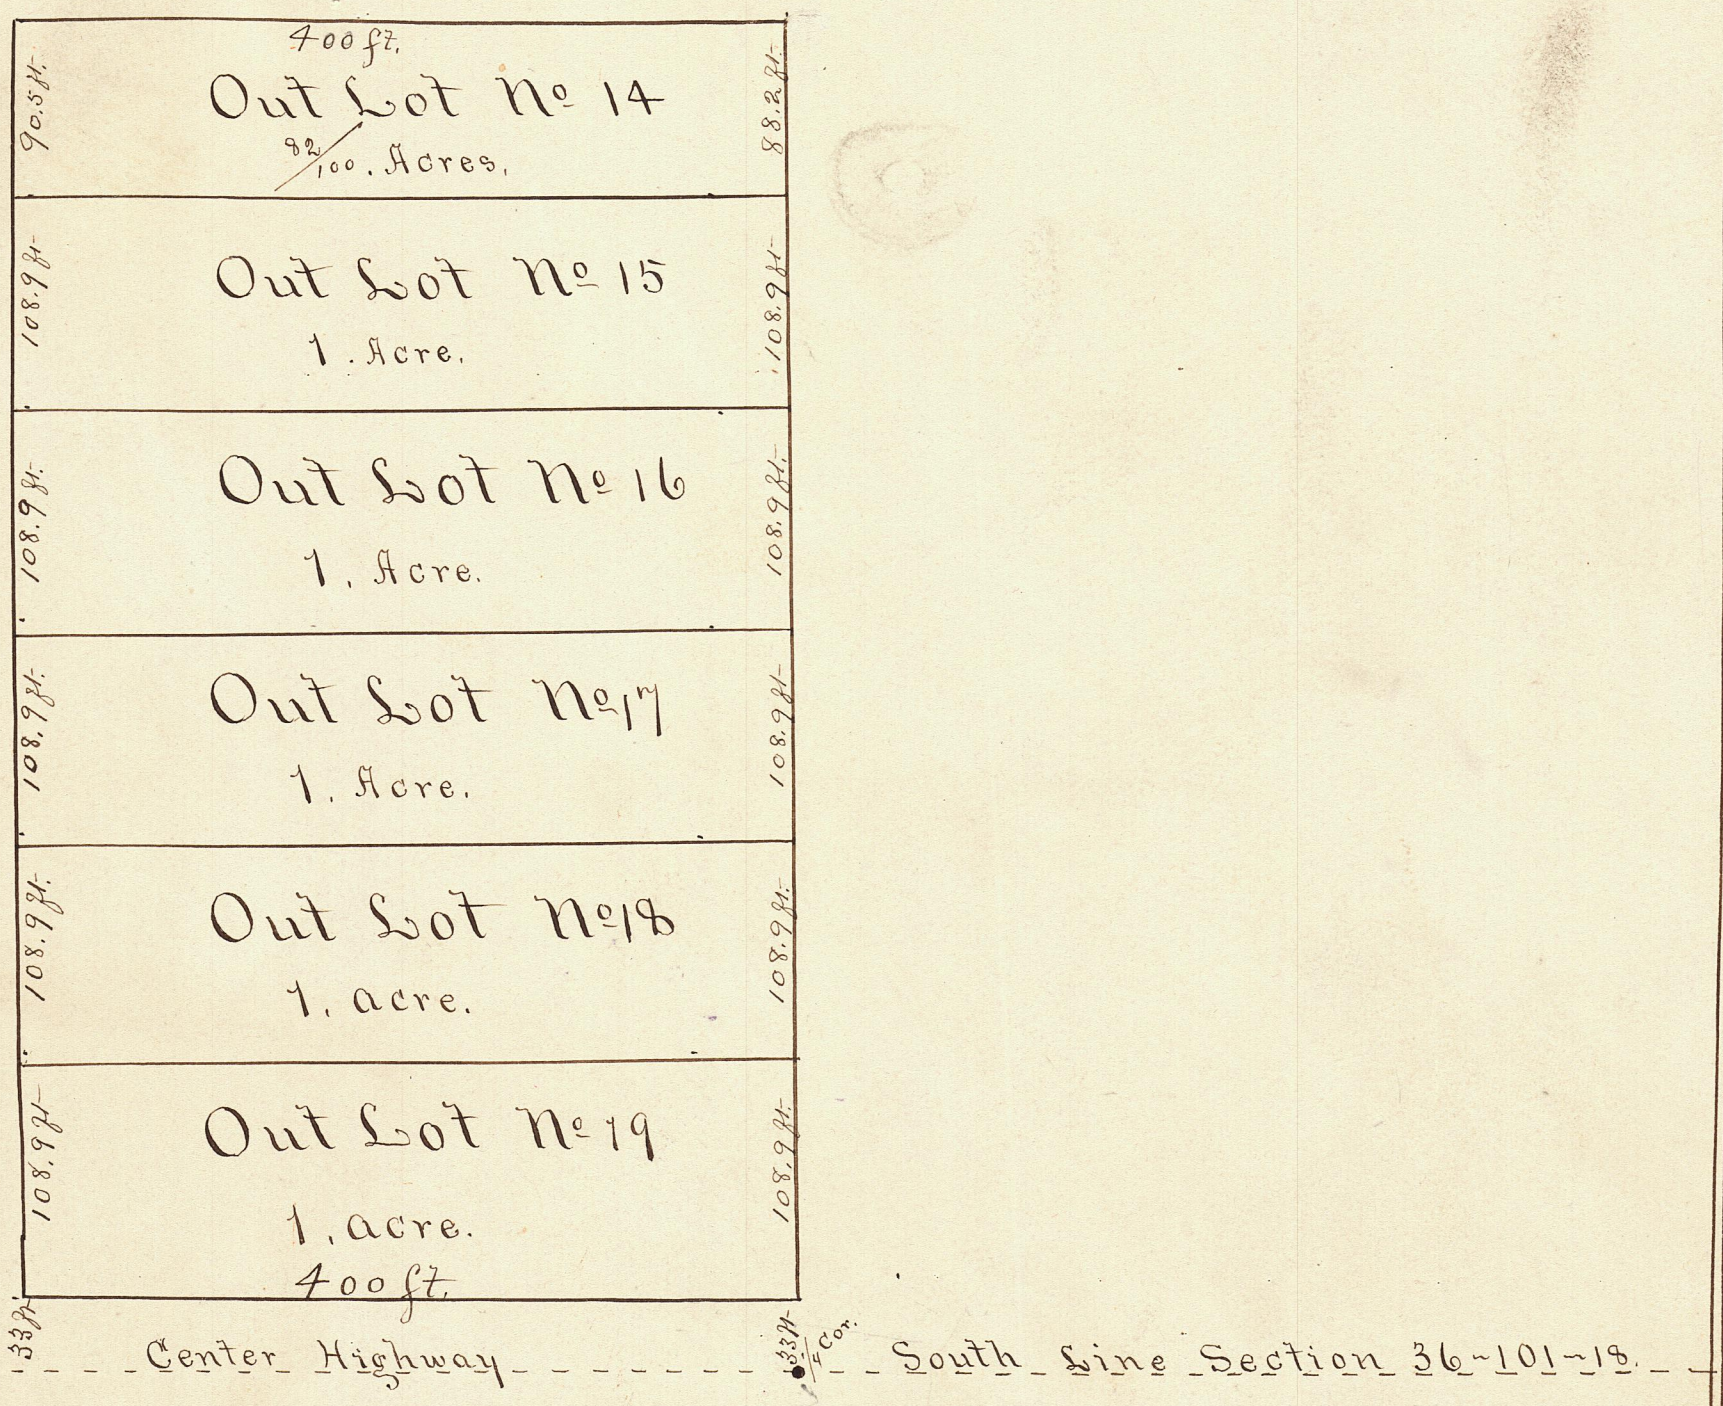

I, G. W. Allen, do hereby Certify that by request of Peter Weldebrand, I did on the 9th day of Nov A.D. 1899 survey the following described land, and Plat the same into Out Lots. Beginning at a Stake 33 feet North of the South quarter post of Section 36 Township 101 North, Range 18 West, running thence West 400 feet to an Iron Stake, thence North 635 feet to an Iron Stake, thence East 400 feet to a Stake thence South 632 feet to place of beginning and Containing 5 82/100 acres. I further Certify that the within map is Correct as surveyed and platted by me, all distances are marked on the map in feet and decimals of a foot. Scale 100 feet to an inch.

Subscribed and sworn to before me this 10th day of November A.D. 1899.

Wood
Register of Deeds

G. W. Allen
Surveyor

Taxes prior to the year 1898 Paid and transfer entered this 10th day of November 1899.

R. L. Johnson
County Auditor

Filed for Record Nov 10th 1899 at 8 A.M.

Wood
Reg of Deeds

I hereby Certify that taxes for the year 1898 on lands described within are paid

G. Deubach,
County Auditor