PLAT
OF
OUTLOT NO. 7 - IN THE N.E ¼ SEC. 11-T102N-R18W
OWNED BY
GERTRUDE ELLIS SKINNER ET AL

MAY 1936 SCALE 1"=100' A.C. WHITE-R.L.S

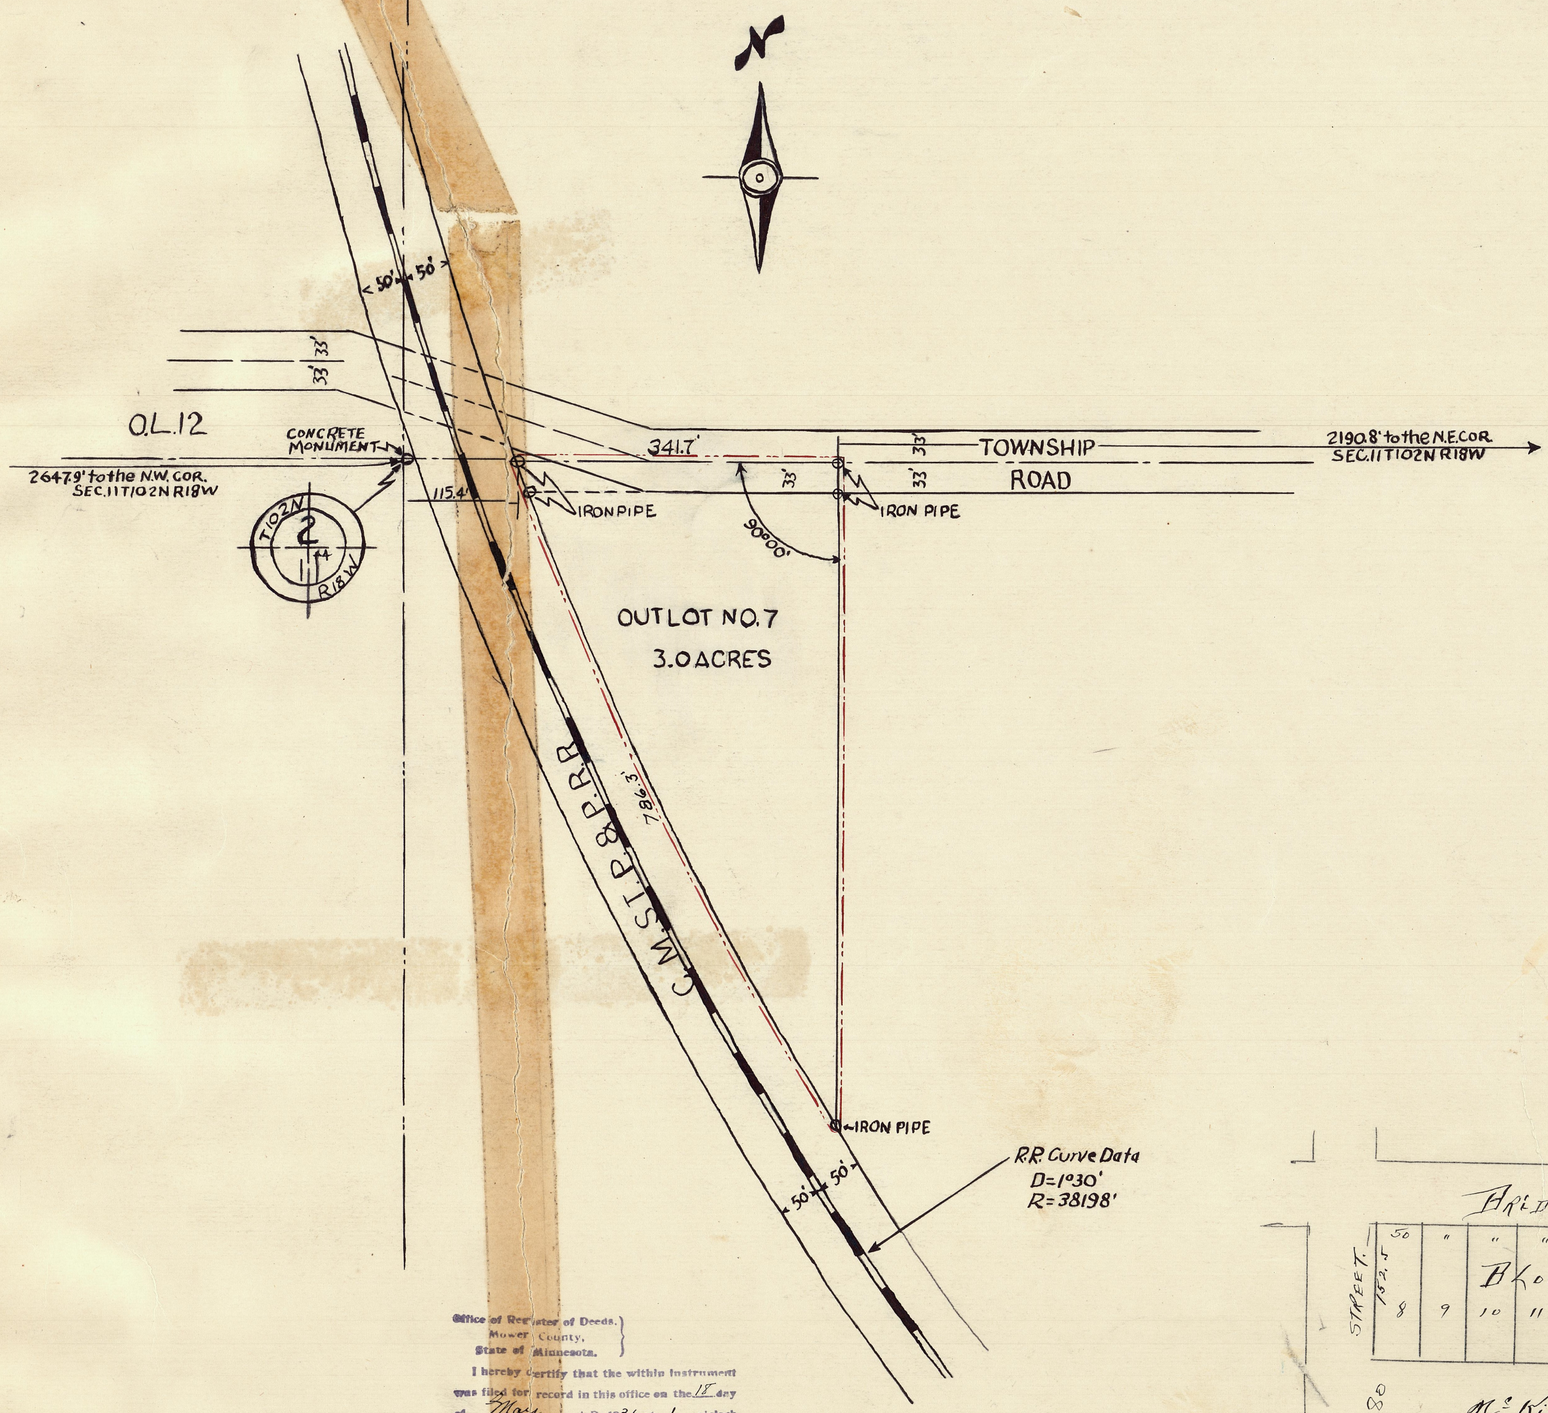

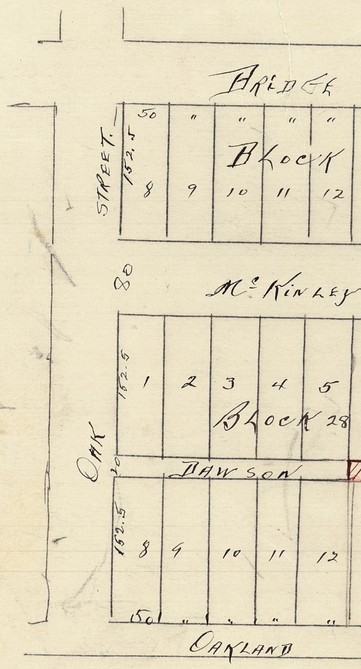

Office of Register of Deeds,
Mower County,
State of Minnesota.

I hereby certify that the within instrument was filed for record in this office on the 18 day of May A.D. 1936 at 1 o'clock P.M. and duly recorded in book 3 of Plats page 35

Leo L. Jennings Register of Deeds

By _____ Deputy

(Seal)

I hereby certify that taxes for the year 1936 on the lands described within are paid.

C. C. Terry
County Treasurer

Taxes paid and transfer entered this 18 day of May 1936

C. W. Hubbard
County Auditor

By _____ Deputy

Surveyor's Certificate
and
Dedication Certificate
(See Book "q" page 426.)