PLAT OF

SUBDIVISION OF OUTLOTS 10 & 11

IN THE

E. ½ S.W. ¼ & THE S.E. ¼ OF SEC. 33-T103N-R17W

MATTIE A. NICOL et al OWNERS

Scale - 1" = 60'

MAR. 27, 1942

G. E. Carlson
Registered Land Surveyor - Minn. No. 1863

151457

Office of Register of Deeds
Mower County, Minnesota } SS.
I hereby certify that the within instrument was filed for record on the 16 day of July A.D. 1942 at 11 o'clock A M, and duly recorded in Book 5 of Plats on page
Mary Jennings
Register of Deeds
By Emma Engen Deputy

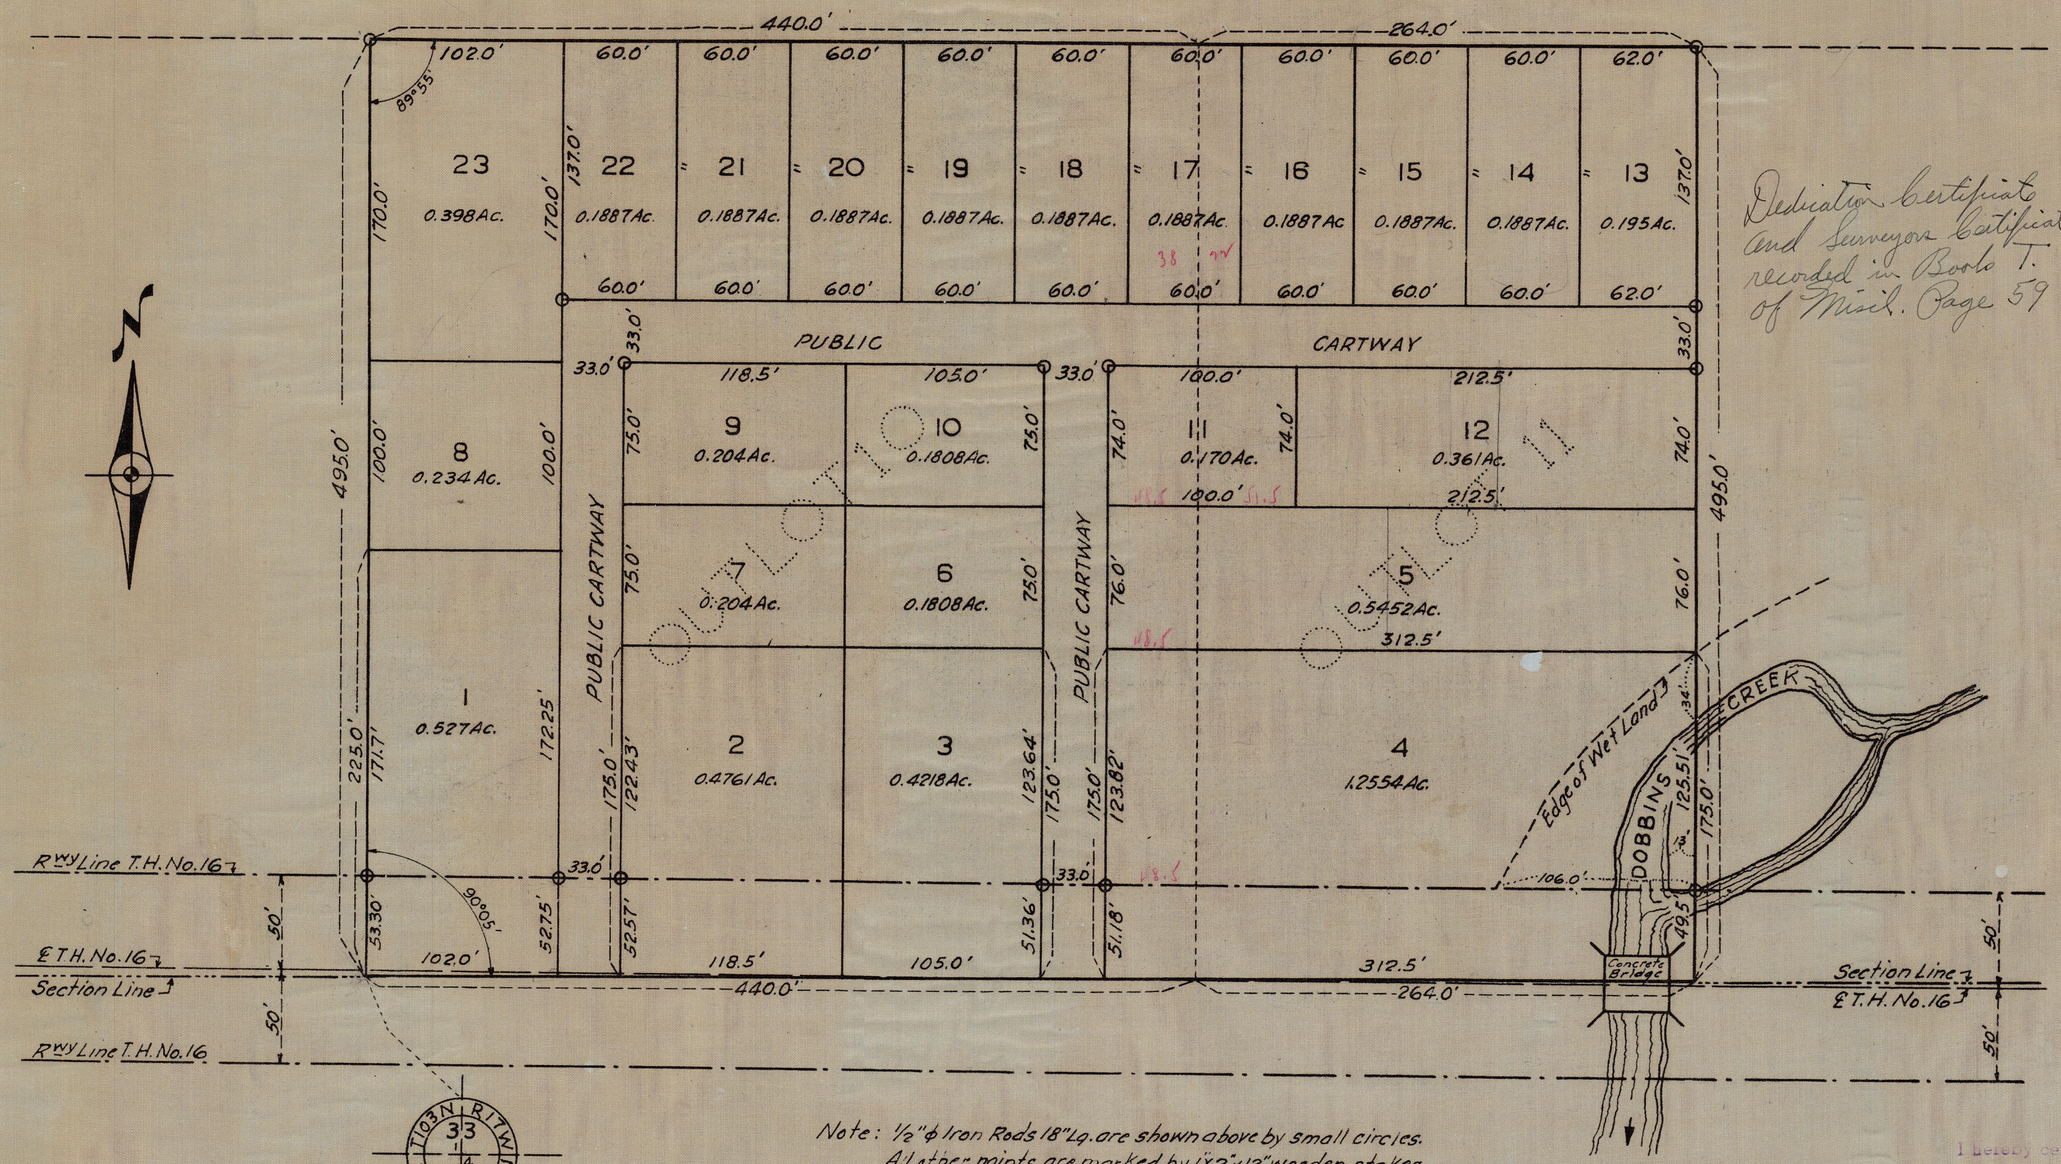

Dedication certificate and Surveyors Cetificat recorded in Book T. of Misc. Page 59

Note: ½" ϕ Iron Rods 18" Lg. are shown above by small circles.
All other points are marked by 1"x2"x12" wooden stakes.

1/4 Cor. is 3.3' South of Sta. 236+82.3 T.H. No. 16 on ℄
Steel R^wy Markers 50' R & L of ℄ Slab

I hereby certify that taxes for the year 1941 on the lands described within are paid.
C. C. Jenny
County Treasurer
By

Taxes paid and transfer entered this 16 day of July 1942
County Auditor