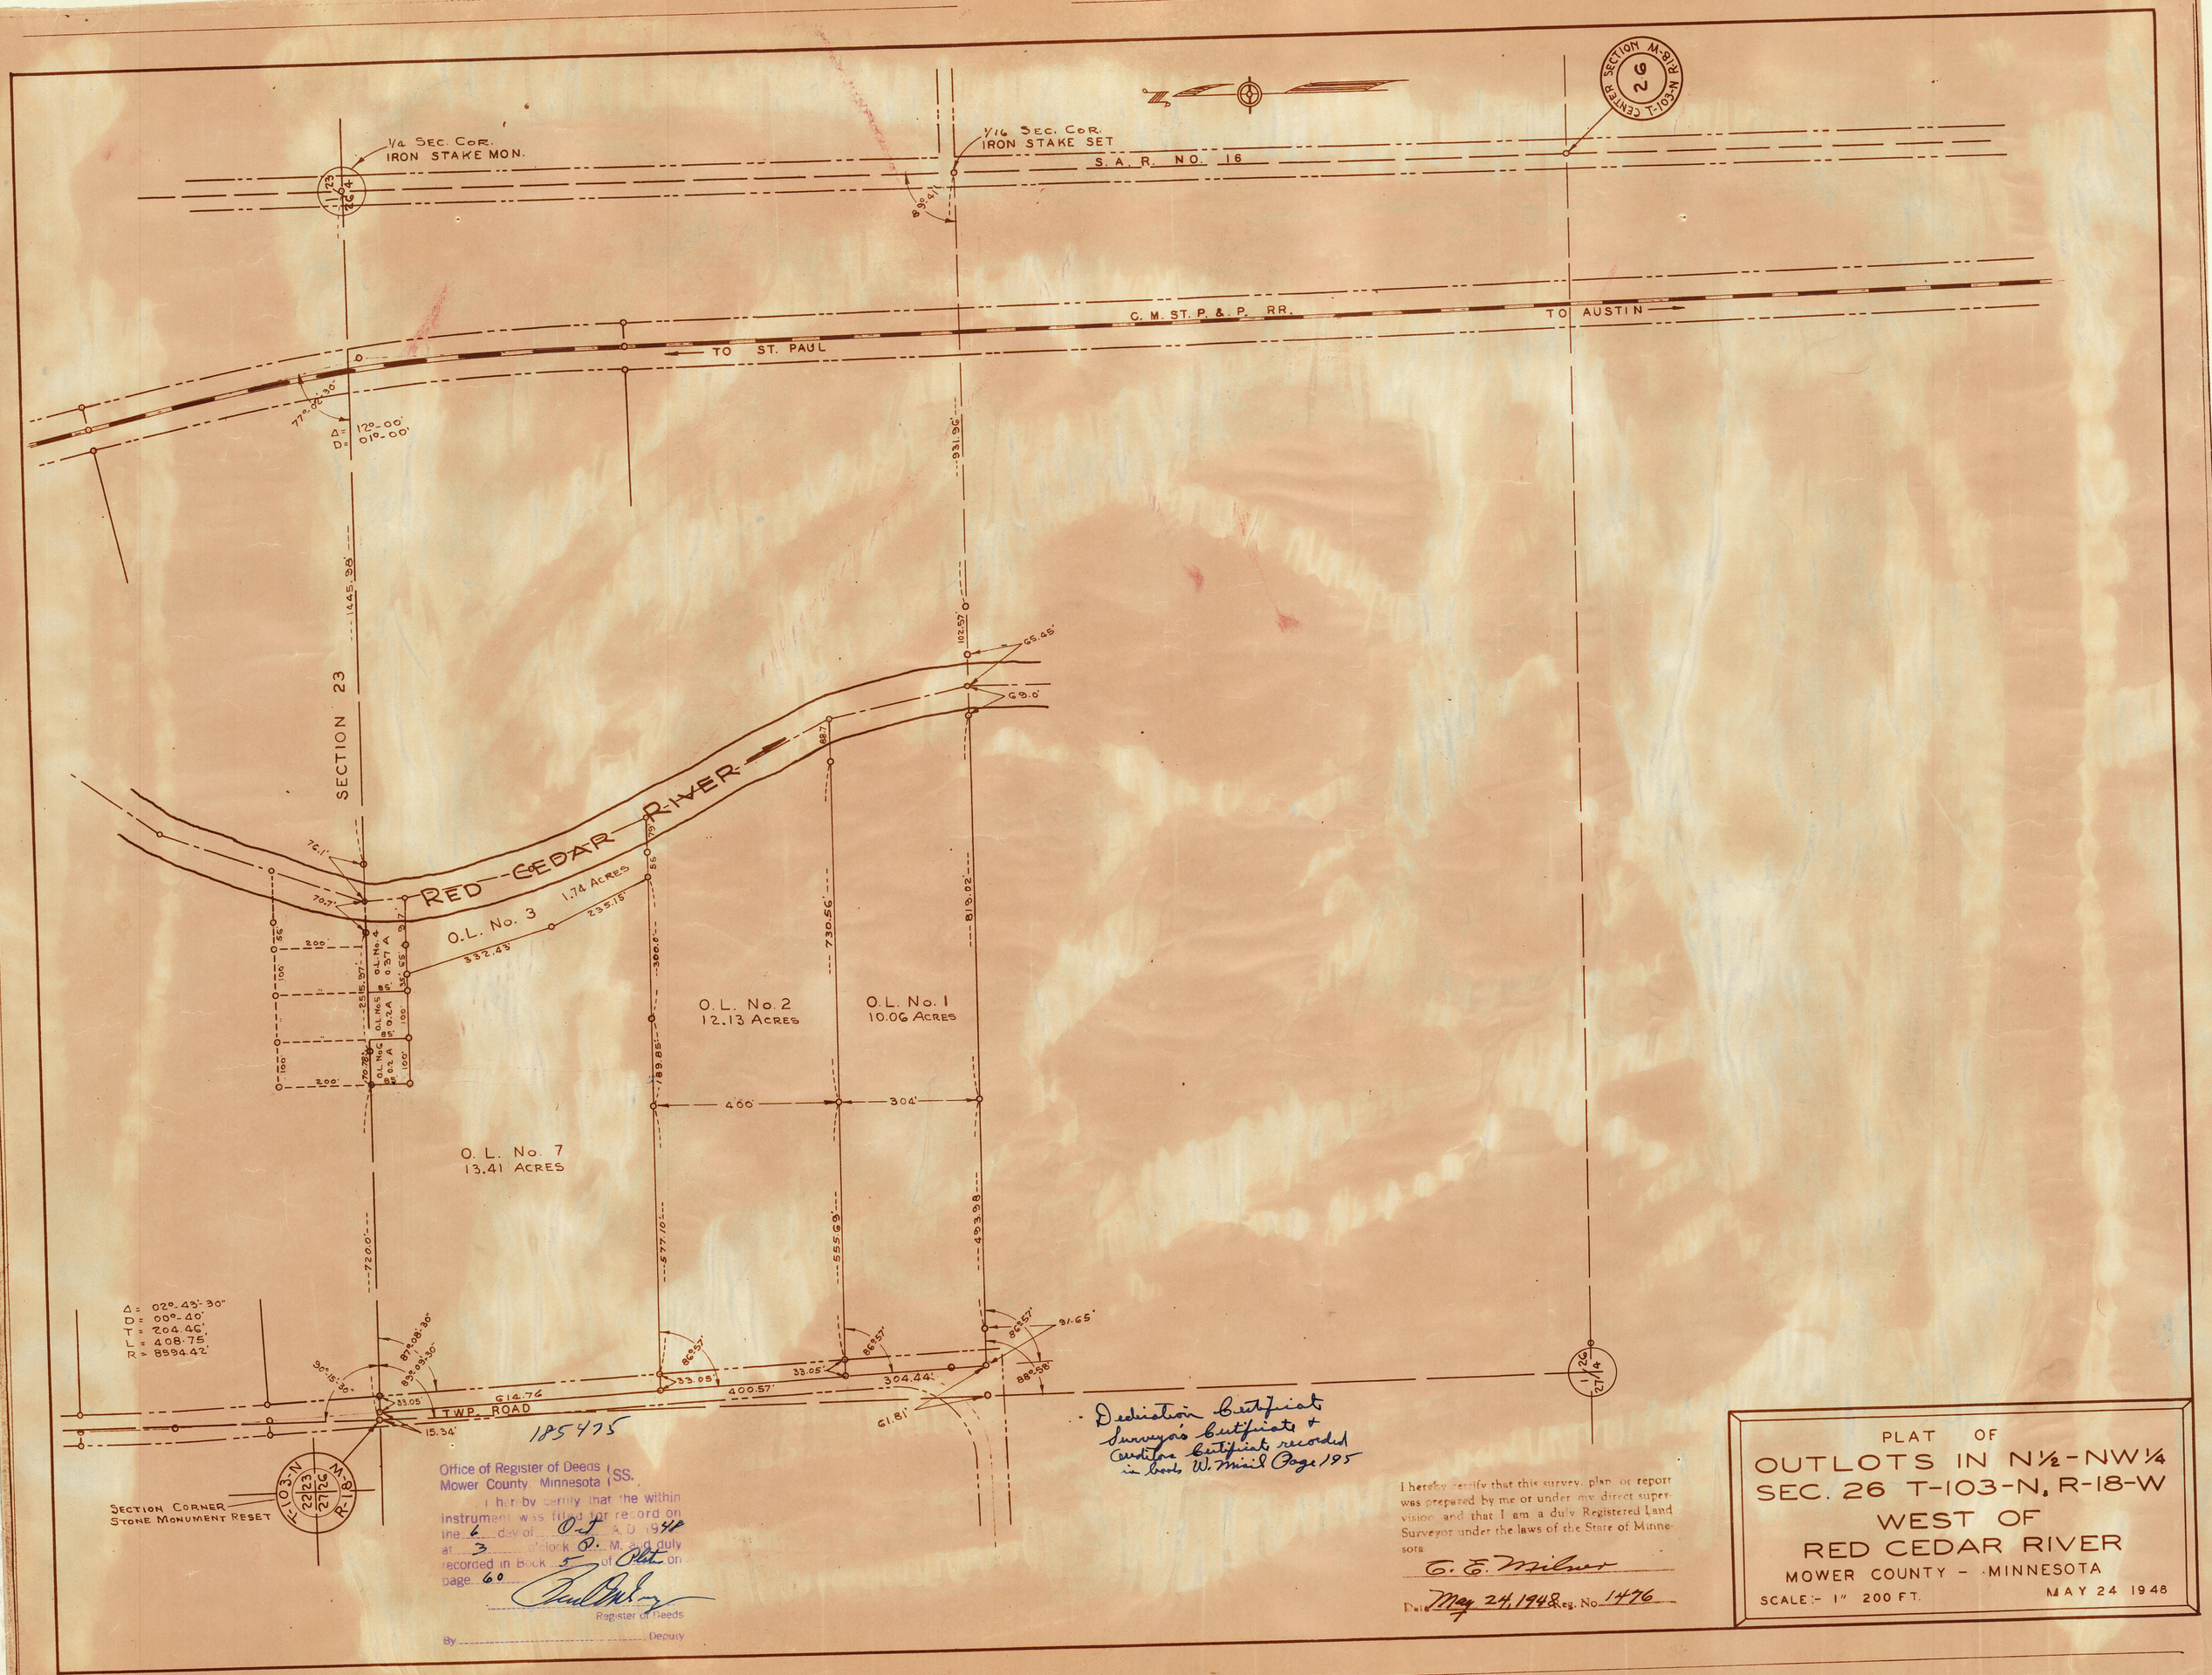

185475

Office of Register of Deeds
Mower County Minnesota } SS.

I hereby certify that the within instrument was filed for record on the 6 day of Oct A. D. 1948 at 3 o'clock P. M. and duly recorded in Book 5 of Plat on page 60

Register of Deeds

By _____ Deputy

Dedication Certificate
Surveyor's Certificate &
Auditor's Certificate recorded
in book W. Misc Page 195

I hereby certify that this survey, plan, or report was prepared by me or under my direct supervision and that I am a duly Registered Land Surveyor under the laws of the State of Minnesota

E. E. Milner

Date May 24, 1948 Reg. No. 1476

PLAT OF
OUTLOTS IN N½-NW¼ SEC. 26 T-103-N, R-18-W
WEST OF RED CEDAR RIVER
MOWER COUNTY - MINNESOTA

SCALE:- 1" 200 FT.

MAY 24 1948