23

PLAT

OF

AUDITOR'S SUBDIVISION OF LOT 31
IN ST. MICHAELS SUBDIVISION IN THE
S. 1/2 OF THE S.W. 1/4 OF SECTION
22, TWP. 103 NORTH, RANGE 18 WEST
OF THE 5TH P.M.
SCALE - 1" = 100'

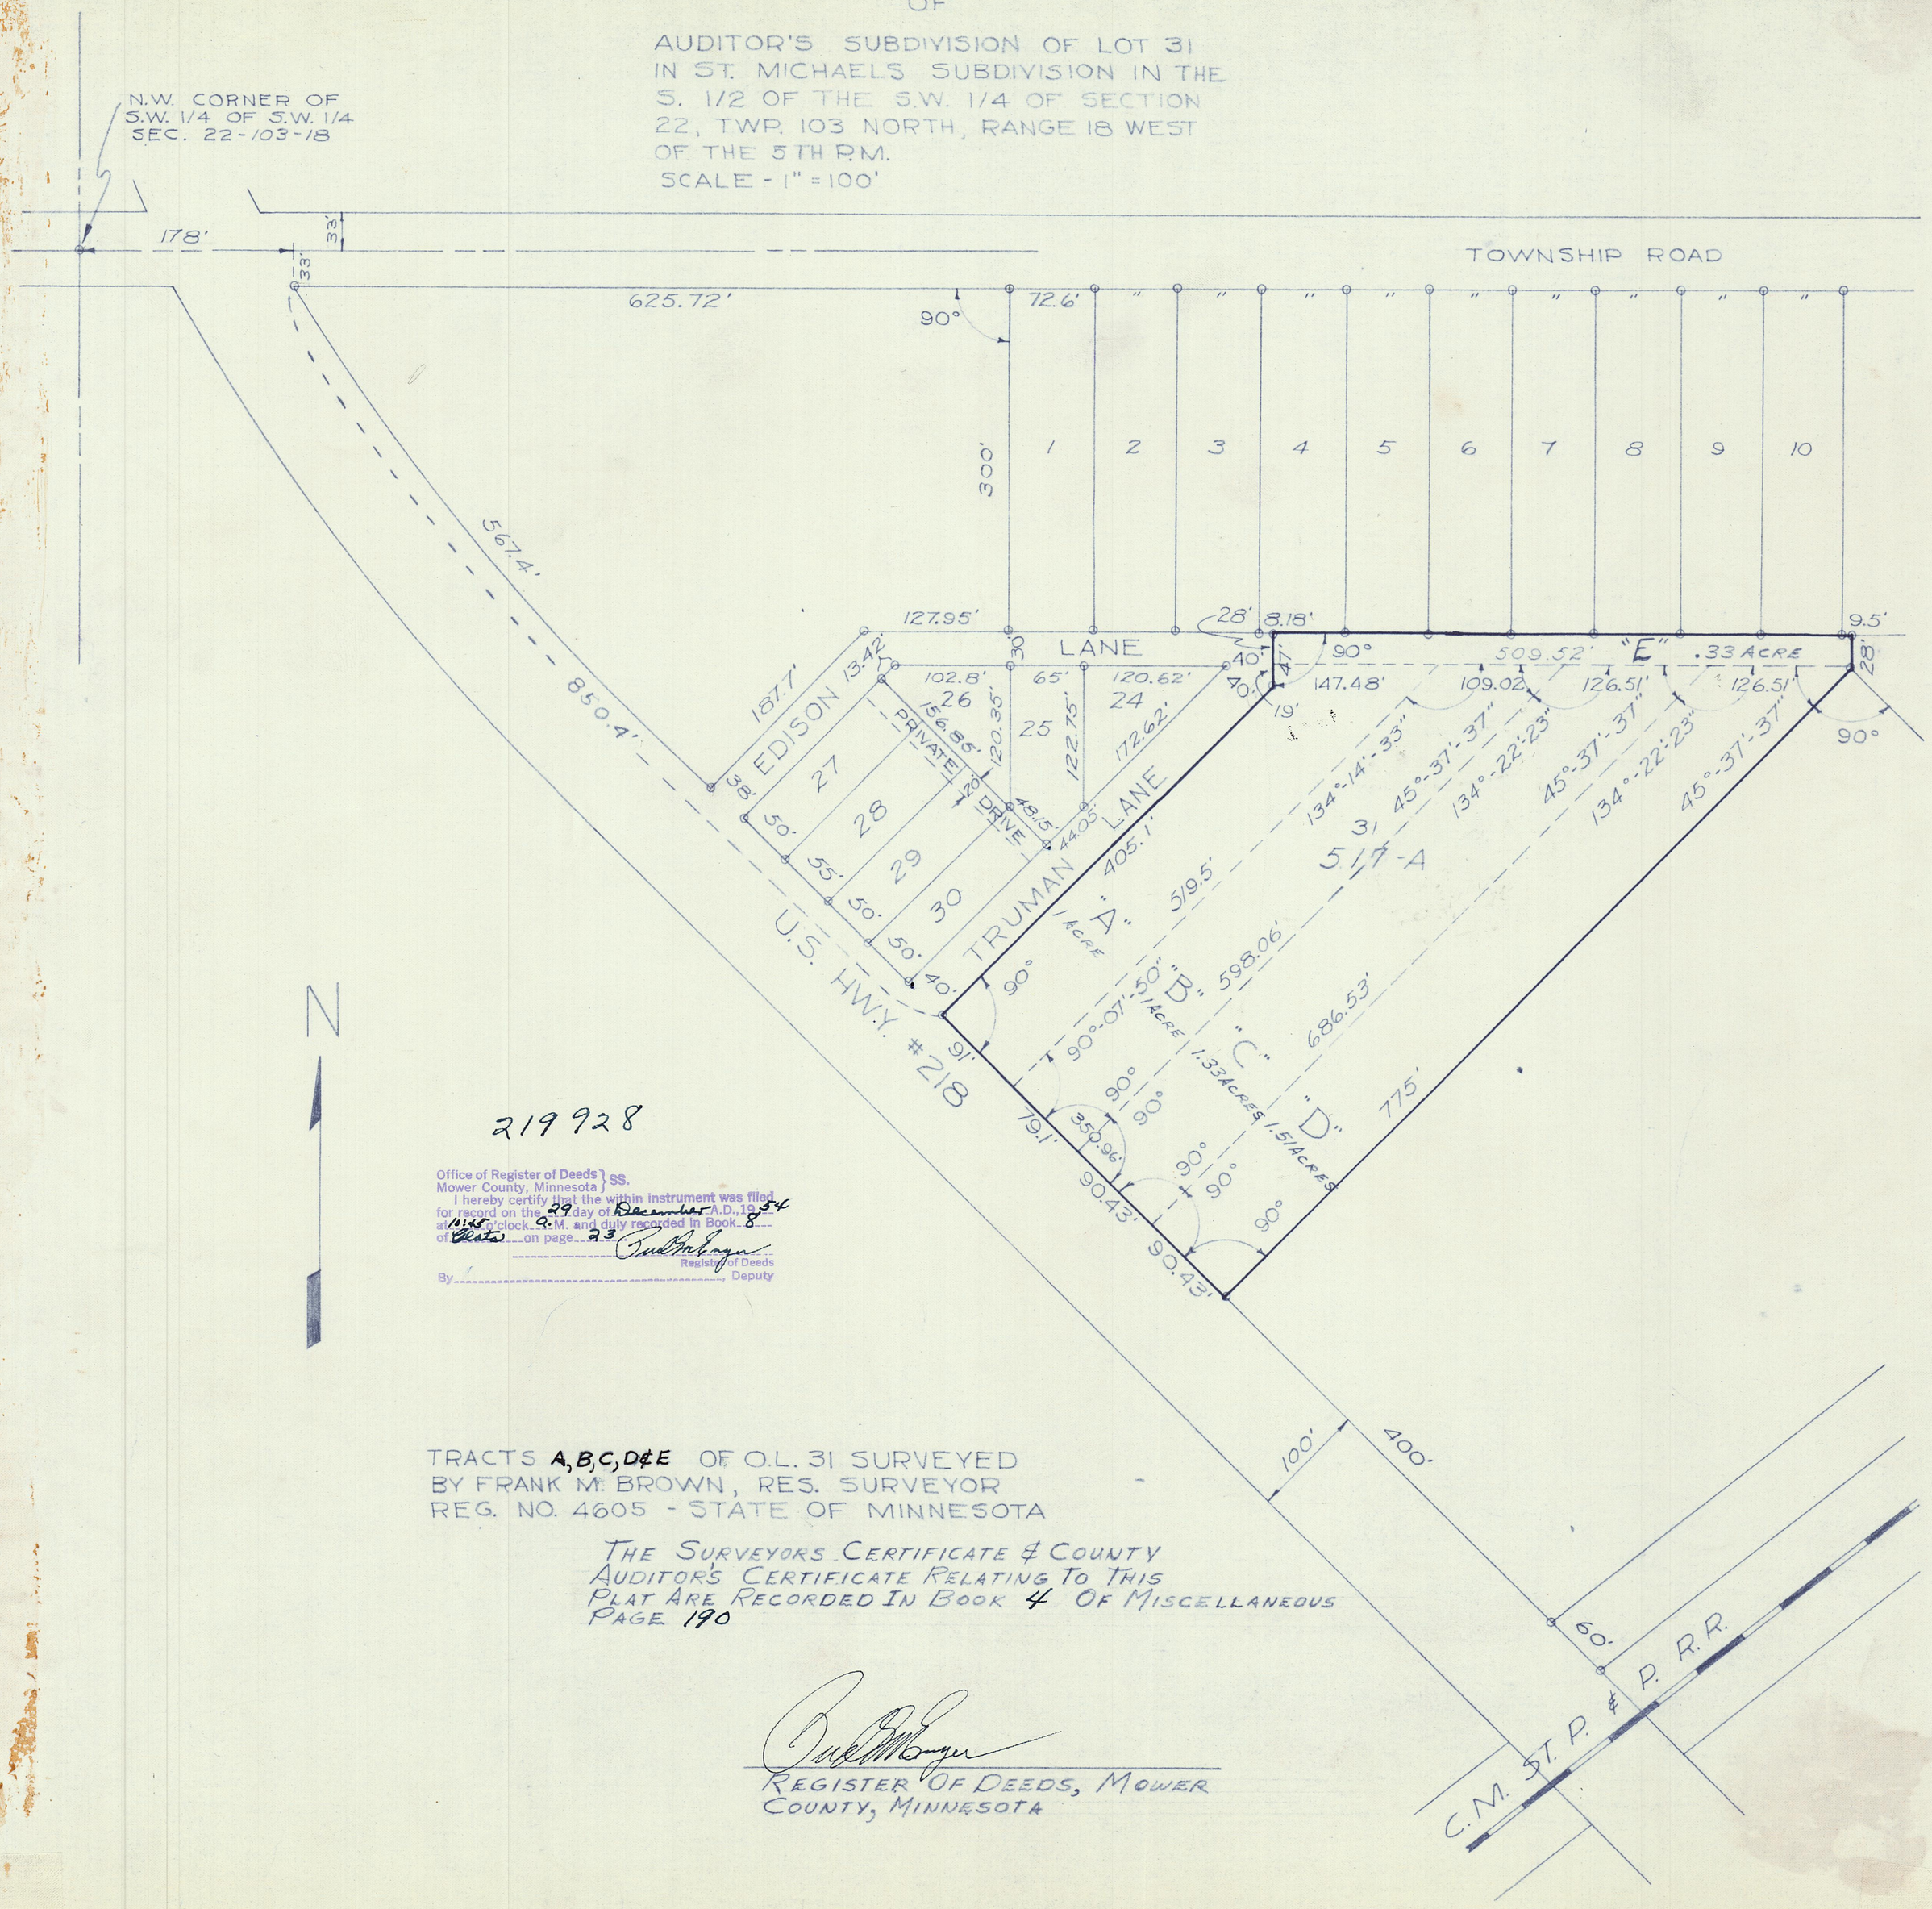

219928

Office of Register of Deeds } SS.
Mower County, Minnesota }
I hereby certify that the within instrument was filed for record on the 29 day of December A.D., 1954 at 11:45 o'clock A.M. and duly recorded in Book 8 of Plats on page 23

Register of Deeds

By _____, Deputy

TRACTS A, B, C, D & E OF O.L. 31 SURVEYED
BY FRANK M. BROWN, REG. SURVEYOR
REG. NO. 4605 - STATE OF MINNESOTA

THE SURVEYORS CERTIFICATE & COUNTY AUDITOR'S CERTIFICATE RELATING TO THIS PLAT ARE RECORDED IN BOOK 4 OF MISCELLANEOUS PAGE 190

REGISTER OF DEEDS, MOWER COUNTY, MINNESOTA