15.

PLAT

Showing subdivision of the E. 660' of N.½ of S.½ of Section 9, T. 103 N. R. 18 W. Mower County, Minnesota.

Scale - 1" = 100' May 6, 1953

Taxes paid and transfer entered this 17 day of Oct. 1953
C. L. Dollefson
County Auditor.
By

I hereby certify that taxes for the year 1952 on the lands described within are paid.
C. L. Dollefson
County Auditor
By

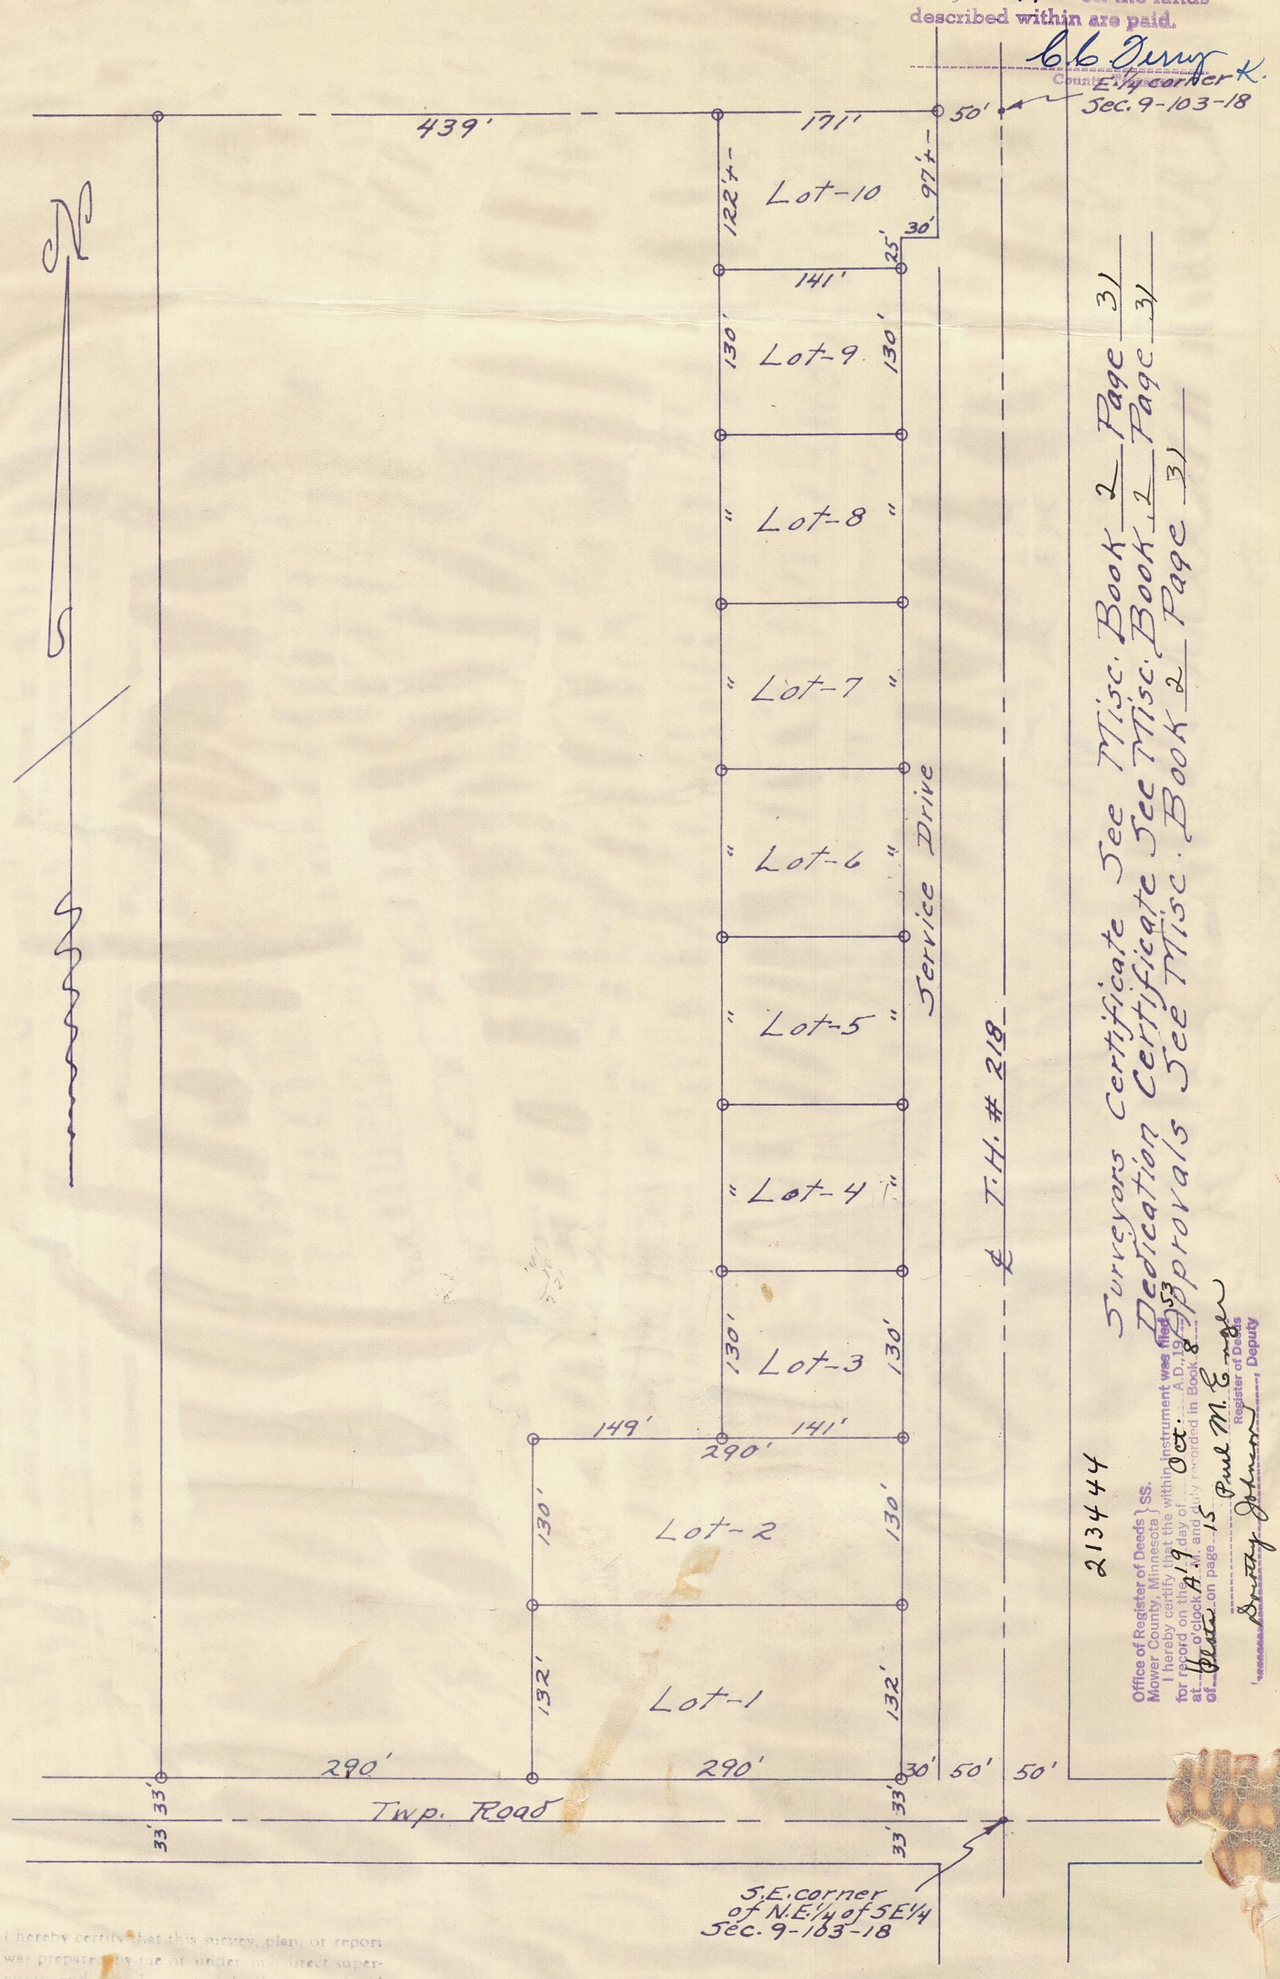

Surveyors Certificate See Misc. Book 2 Page 31
Dedication Certificate See Misc. Book 2 Page 31
Approvals See Misc. Book 2 Page 31

213444

Office of Register of Deeds } ss.
Mower County, Minnesota }
I hereby certify that the within instrument was filed for record on the 8 day of Oct. A.D. 1953 at 9 o'clock A.M. and duly recorded in Book 8 of Plats on page 15
Paul M. Enger
Register of Deeds
Betty Johnson
Deputy

I hereby certify that this survey, plan, or report was prepared by me or under my direct supervision and that I am a duly Registered Land Surveyor under the laws of the State of Minnesota.
L. K. Edison
Date May 6, 1953 Reg. No. 432

Note – iron monuments are placed in the ground at points shown by circles.