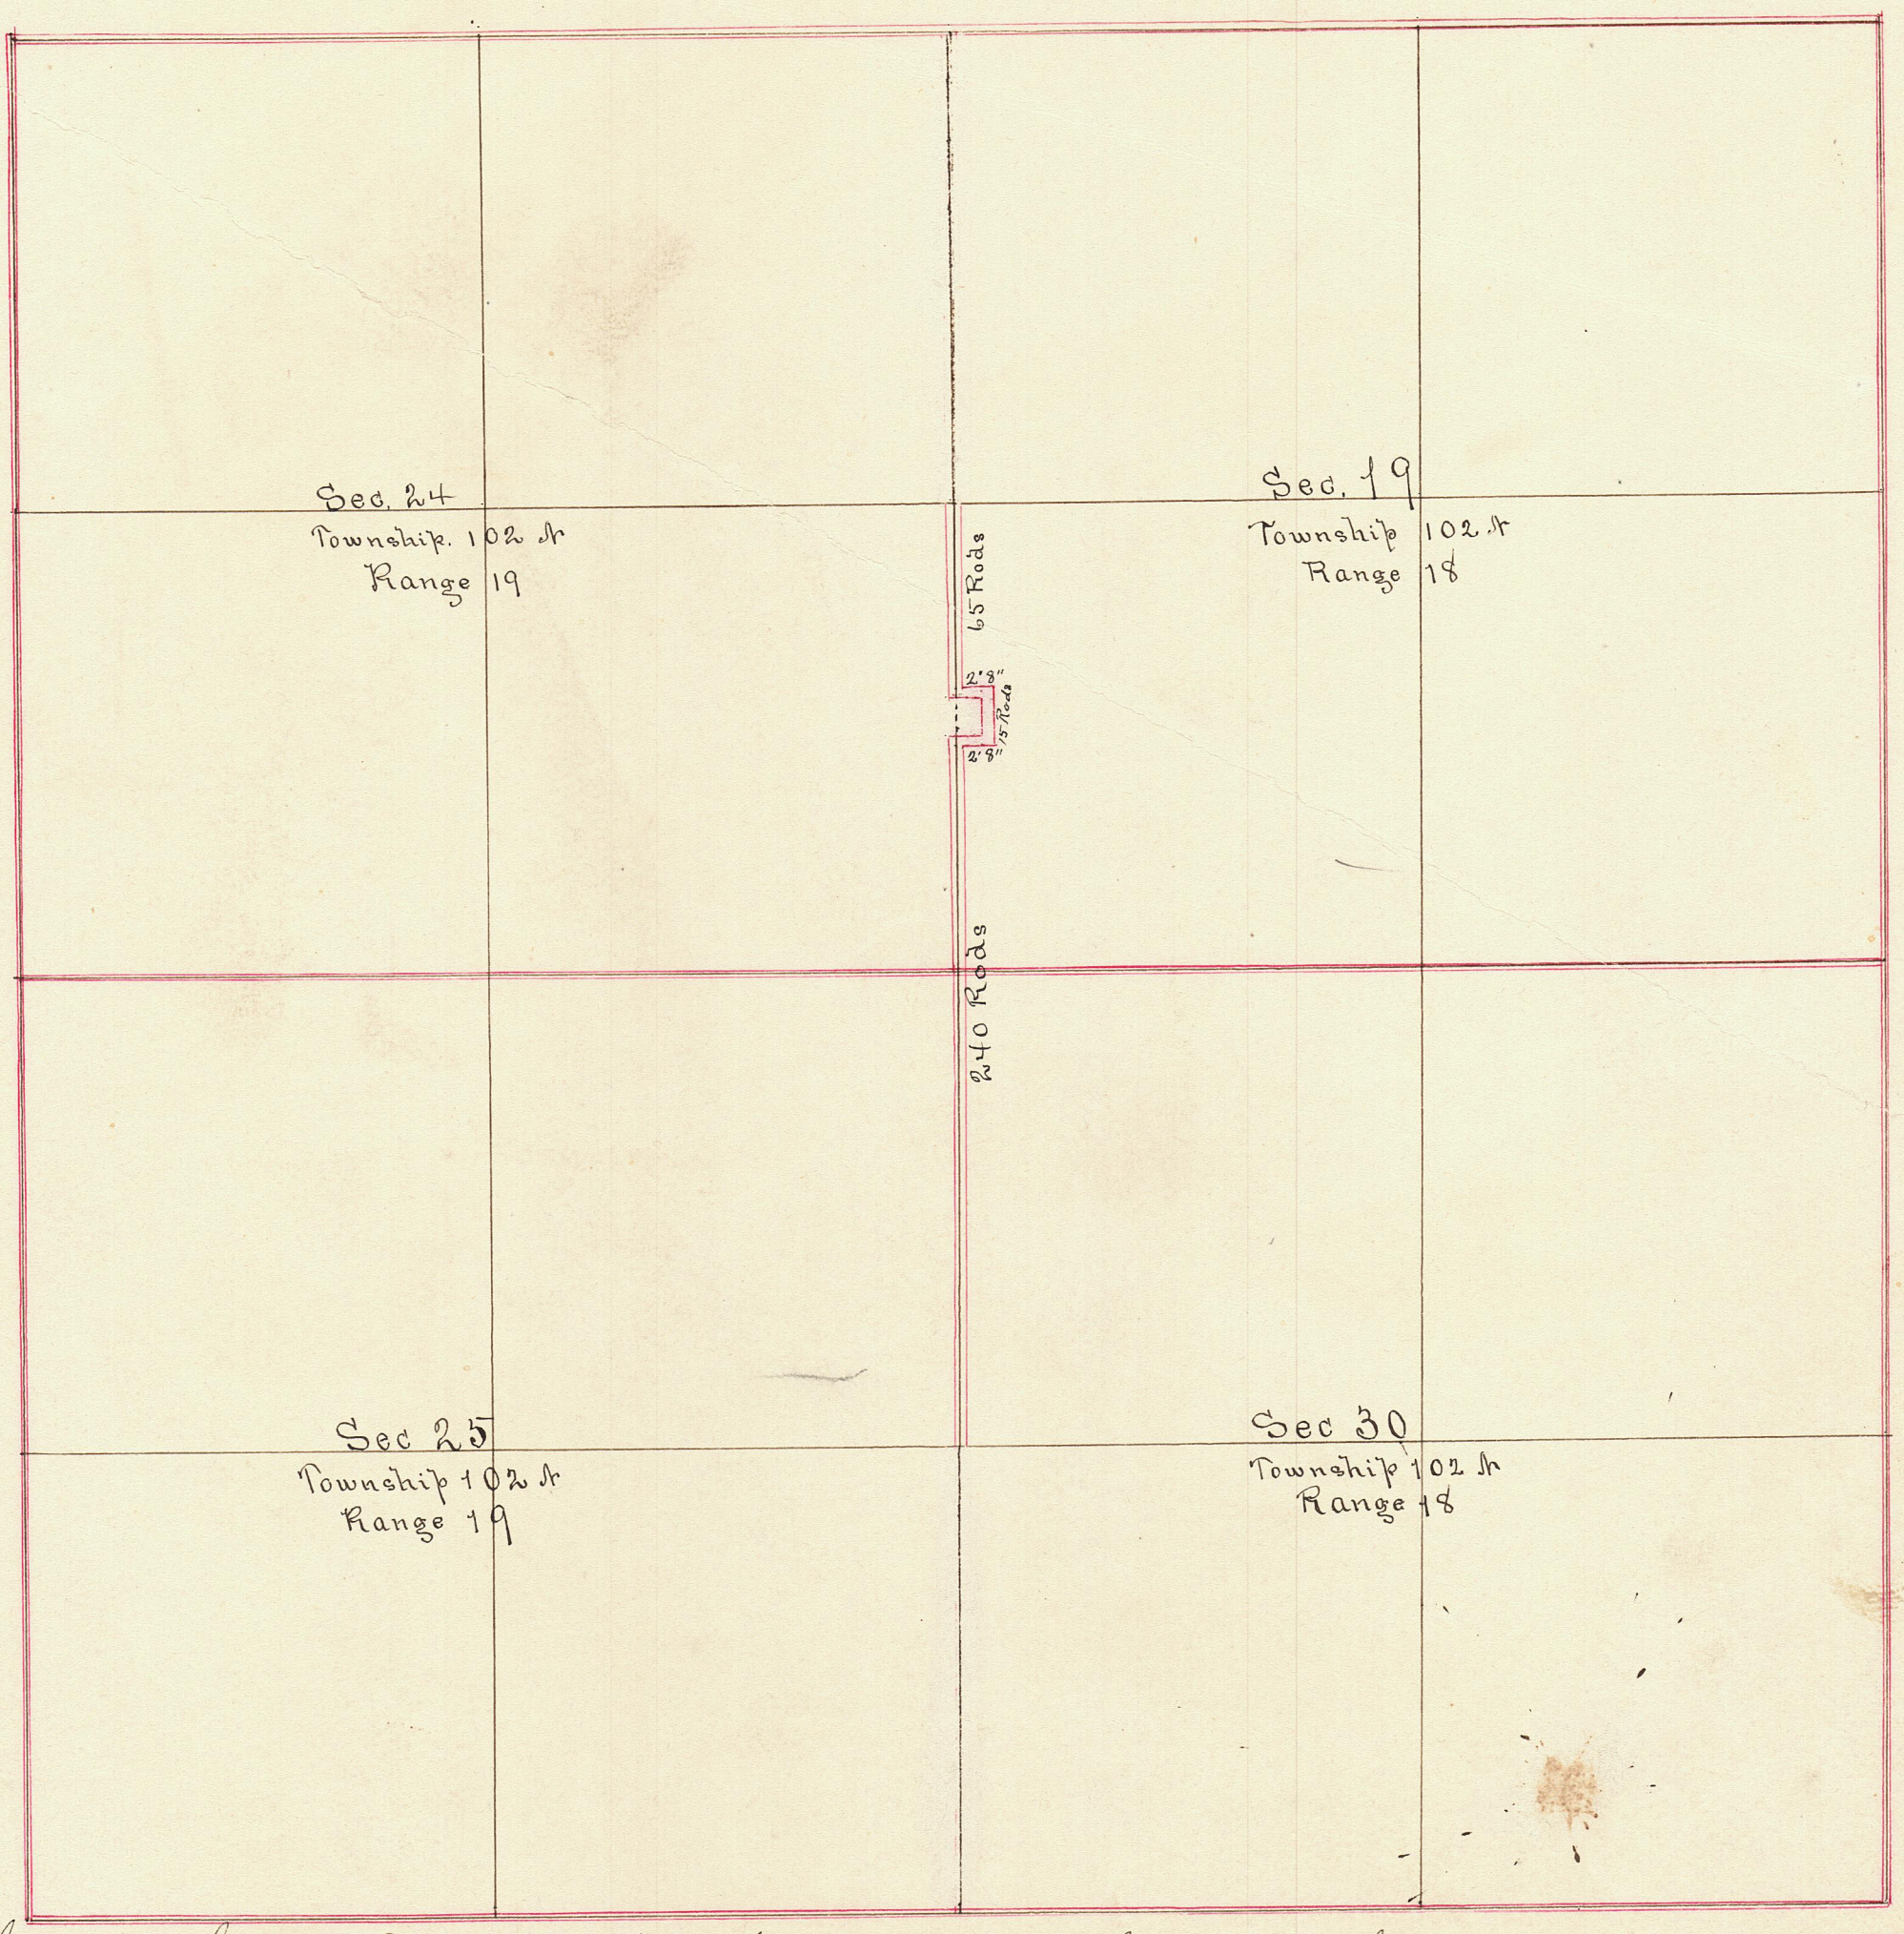

State of Minnesota } ss
Mower County

M. N. Clausen, County Surveyor, To the Public:

I hereby Certify, that in pursuance of an order made upon me by Wm. Cotter, Daniel Carey and A. Dickerson, as Commissioners appointed by the Hon. Jno. Whylock, Judge of the District Court 10th Judicial District Minnesota, I did on the 26th day of June A.D. 1897, in Company with said Commissioners, make a Survey of the line Commencing at the quarter Corner on the County line at the South West Corner of the North West quarter of section Nineteen "19" in Township One Hundred two "102" North of Range Eighteen "18" West, between Mower and Freeborn Counties, Minnesota, thence running South on said County line Sixty five "65" Rods, thence East two feet and Eight inches, thence South two hundred and forty Rods, "240" to the South West Corner of the North West quarter of Section Thirty "30" in aforesaid Township and Range.

I further Certify, that the Plat of said Survey is herewith ~~made and~~ forms a part of this report of the Survey of said County line road.

Fees for said survey, plat and report are Five and 50/100 dollars $5.50

dated at Austin Minn. Sept 22d 1897.

M. N. Clausen
County Surveyor