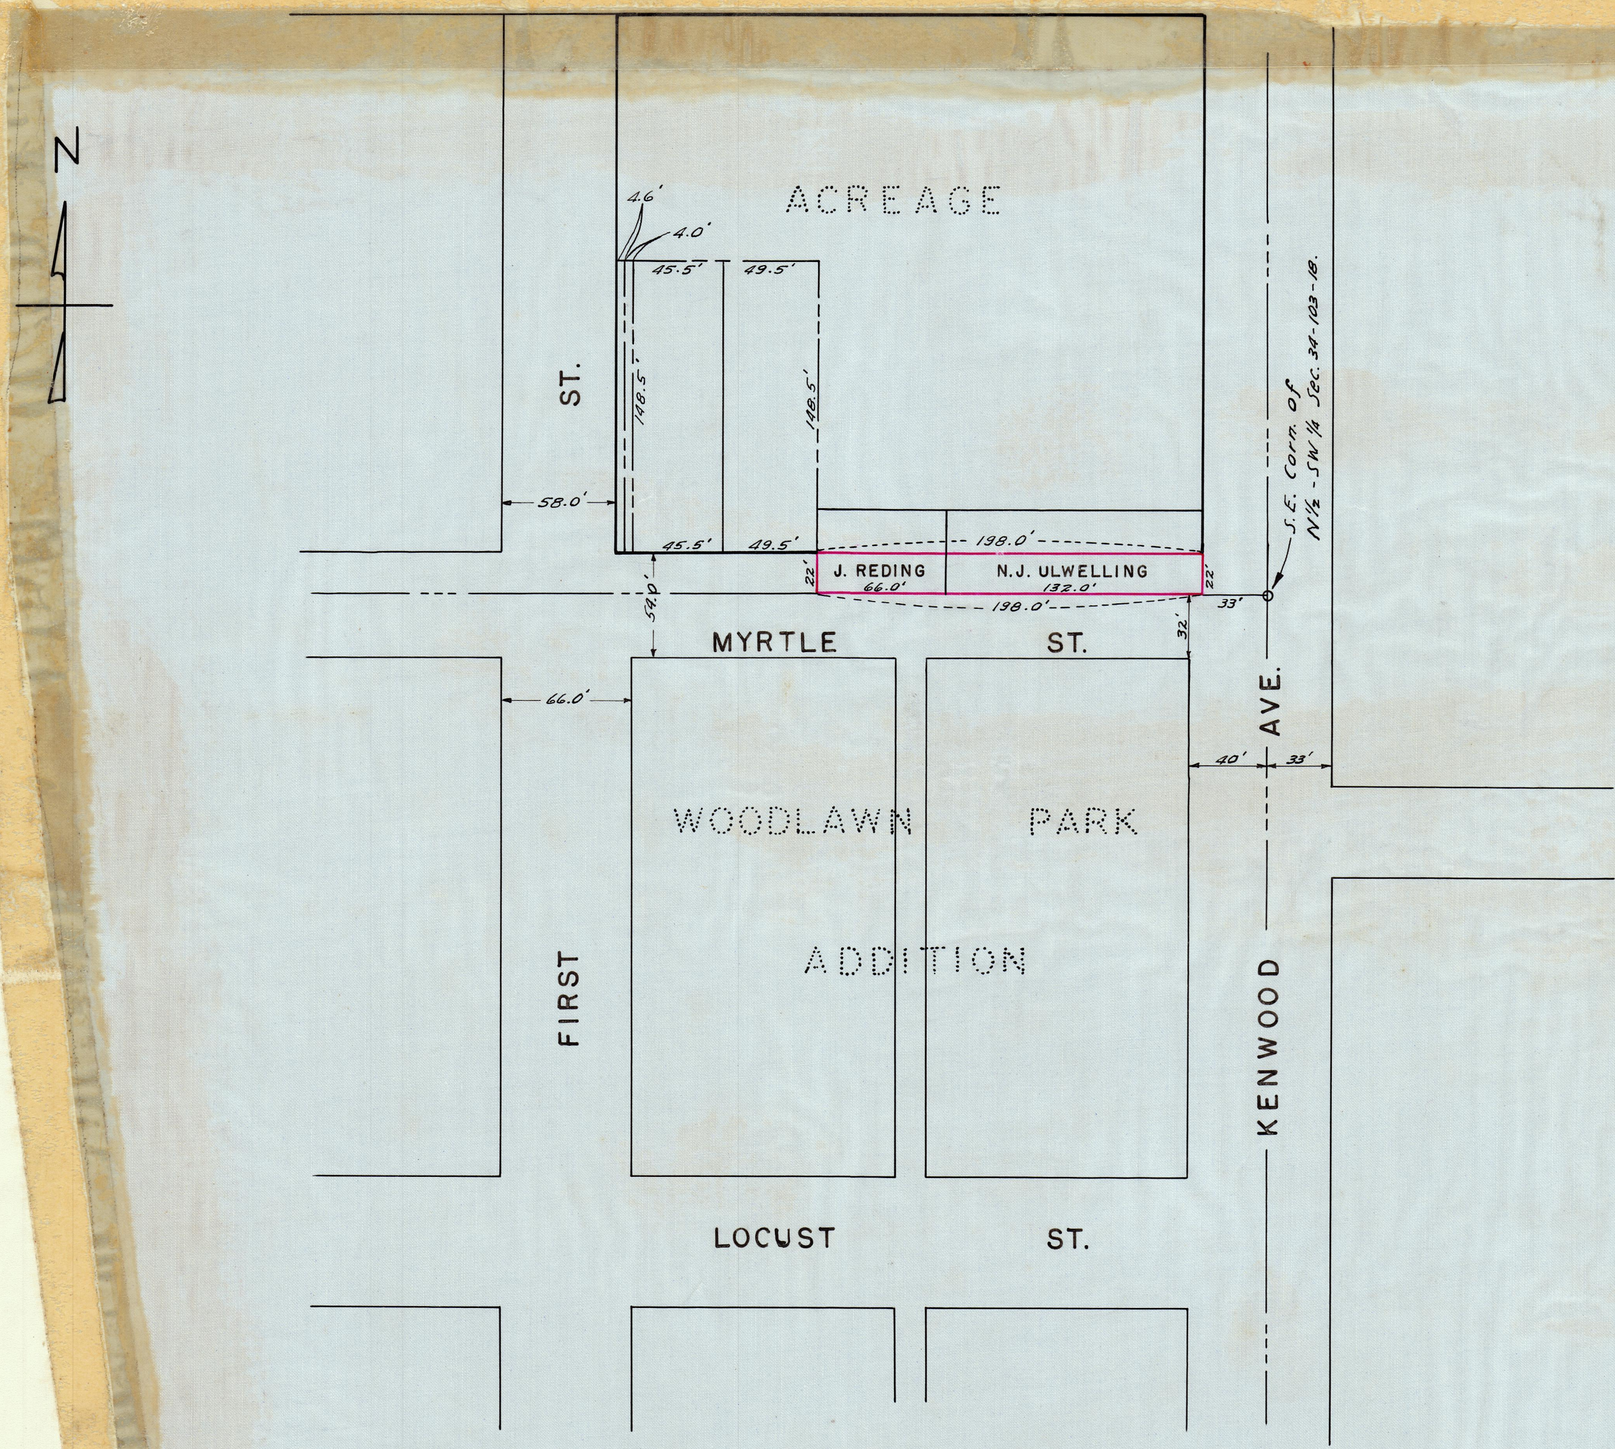

PLAT SHOWING PROPERTY CONDEMNED

PURSUANT TO ORDINANCE NO. 438

AUSTIN, MINNESOTA

SCALE 1" = 60'

OCTOBER 2, 1942

A.C. Hanson

A.C. HANSON - ACTING CITY ENG'R.

E. G. Carlson

E. G. CARLSON - REG. LAND SURV.

NOTE: Red line indicates part to be vacated.

152717

Register of Deeds
County, Minnesota } ss.
certify that the within
was filed for record on
14 Nov. A.D. 1942
3 P.M. duly
5 Plat on
Maria Jennings
Ann McGuigan

For Dedication Certificate see Book T. Misc'l Page 119

I hereby certify that taxes for the year 1941 on the lands described within are paid.

C C Terry
County Treasurer

Taxes paid and transfer entered this 14 day of Nov 1942

County Auditor