Not 4

2

Plat

of Alley in Block 28
Davidsons Addition To
Austin Minn.
Alley shown in Red Lines.

Scale 30' = 1in.

Oscar F. Weissgerber.
City Eng.
Aug 13/1915.

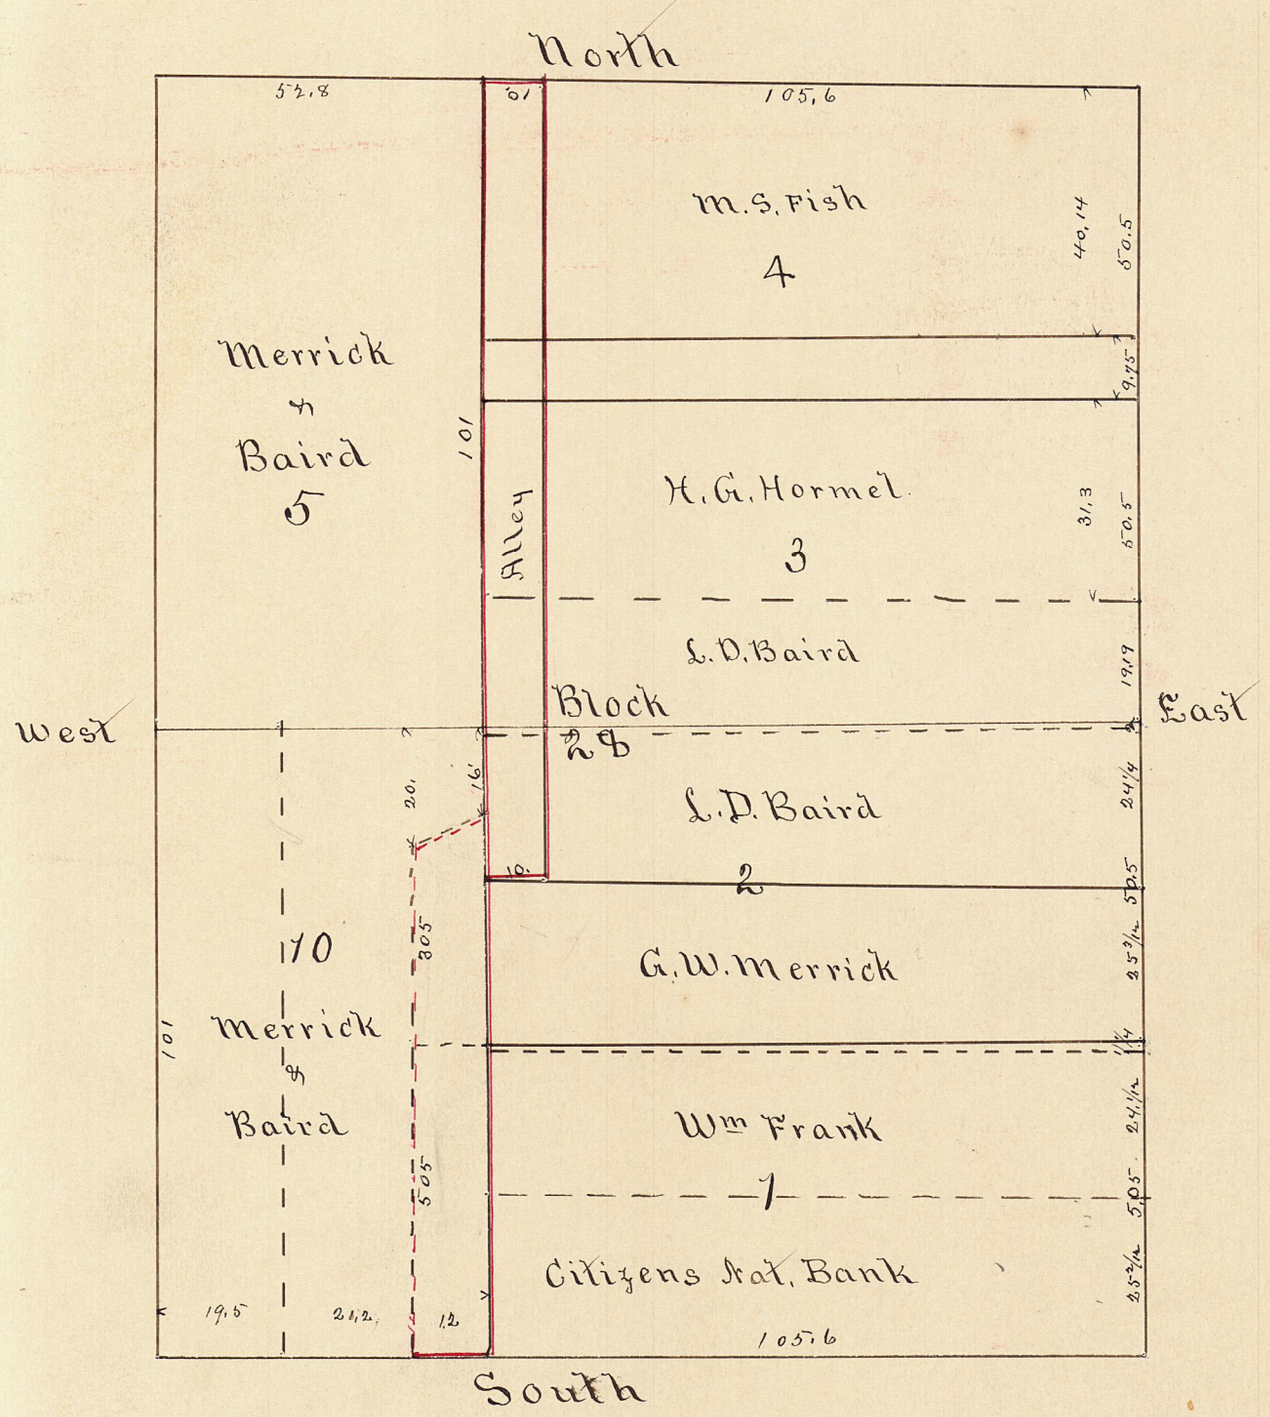

Filed Feb 4, 1915 10 am

State of Minnesota
County of Mower ss.
City of Austin

I, Oscar F. Weissgerber, City Engineer of the said City of Austin, do hereby certify that the attached plat is an accurate survey and plat of Block Twenty Eight in Davidsons Addition to the City of Austin in Mower County, Minnesota; that that portion thereof included within red ink, is an accurate plat of the Alley condemned and laid out by the Common Council of said City of Austin, by its orders contained in Resolutions Nos 594, 593 and 605, and said survey and plat were made by me.

Dated at Austin, Minnesota, August 13, 1915

Oscar F. Weissgerber.
City Engineer.

State of Minnesota
County of Mower
City of Austin

I, Frank Cronan, City Recorder of said City, do hereby Certify that the within and attached plat of the Alley in Block Twenty Eight of Davidsons Addition to the City of Austin, in Mower County, Minnesota, has been prepared under the directions of the Common Council of said City, and is a true and accurate copy of the Survey and plat of said Alley in my Office; and that the said Alley has been duly laid out by the Common Council of said City of Austin, under Resolutions Nos 594, 593 and 605.

Witness my hand and the official seal of said City of Austin, Minnesota, this 13th day of August, 1915.

City Seal

Frank Cronan
City Recorder.

State of Minnesota ss.
County of Mower

Oscar F. Weissgerber and Frank Cronan being duly sworn, says each for himself that he made the foregoing Certificate subscribed by him, and that the Certificate so subscribed by him is true.

Oscar F. Weissgerber
Frank Cronan.

Subscribed and sworn to before me this 13th day of August, 1915.

Notarial Seal

J. N. Nicholsen
Notary Public, Mower County, Minn.
My Commission Expires Sept 1st, 1916.