STREET DEDICATION

LOCATED IN DECKER ACRES ADDITION.
TO THE CITY OF AUSTIN, MINNESOTA.
SEPTEMBER 7, 1951.

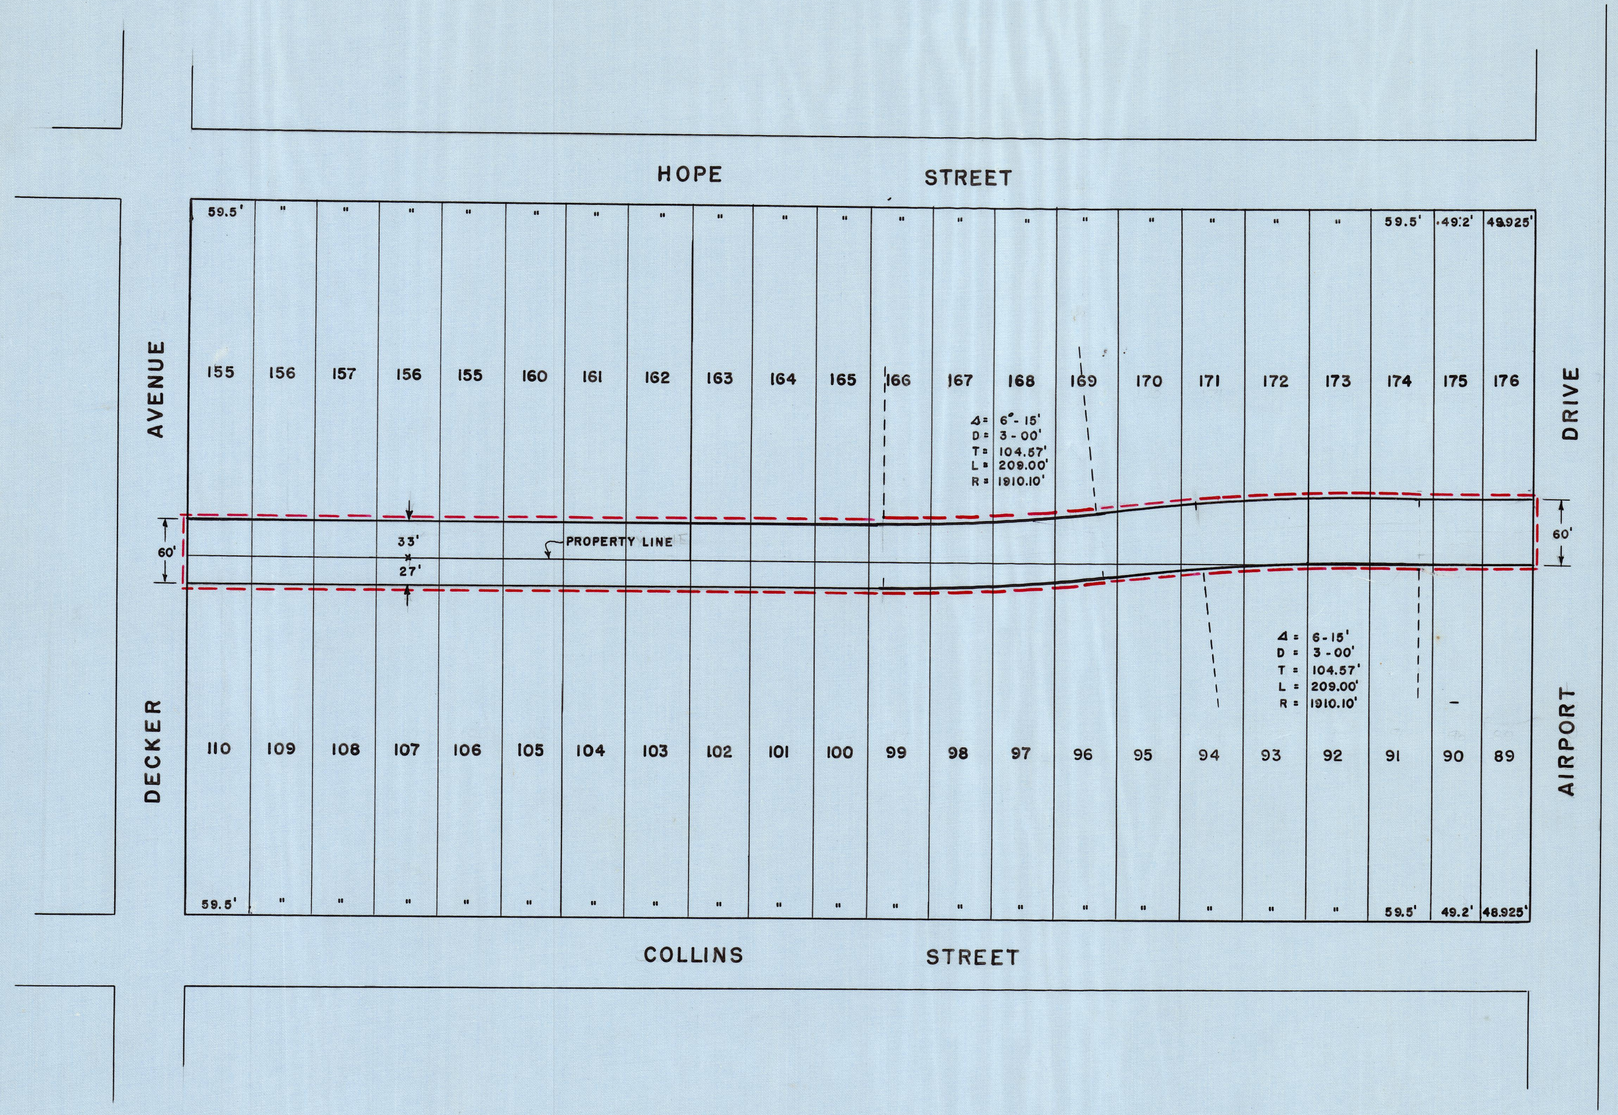

BE IT RESOLVED BY THE COMMON COUNCIL OF THE CITY OF AUSTIN, THAT THE LAND SHOWN ON THIS PLAT ENCLOSED BY A RED DOTTED LINE, IS HEREBY DECLARED A PUBLIC STREET IN THE CITY OF AUSTIN, PER RESOLUTION NO. 2513.

J. H. WEILAND — CITY RECORDER.

G. L. BROWN — CITY ENGINEER.

218739

Office of Register of Deeds } ss.
Mower County, Minnesota }
I hereby certify that the within instrument was filed for record on the 20 day of Oct. A.D., 1954 at 10:45 o'clock A.M. and duly recorded in Book 8 of Plats on page 20

Paul M. Engen
Register of Deeds
By Dorothy Johnson, Deputy

For copy of Resolution see Book 7 of Miscellaneous on page 2