Wott 4

Plat
of
Alley in Block 29 Orig Village
Austin Minn.

Scale 30' = 1. in.

Oscar F. Weissgerber
City Eng.
Dec 13/1915

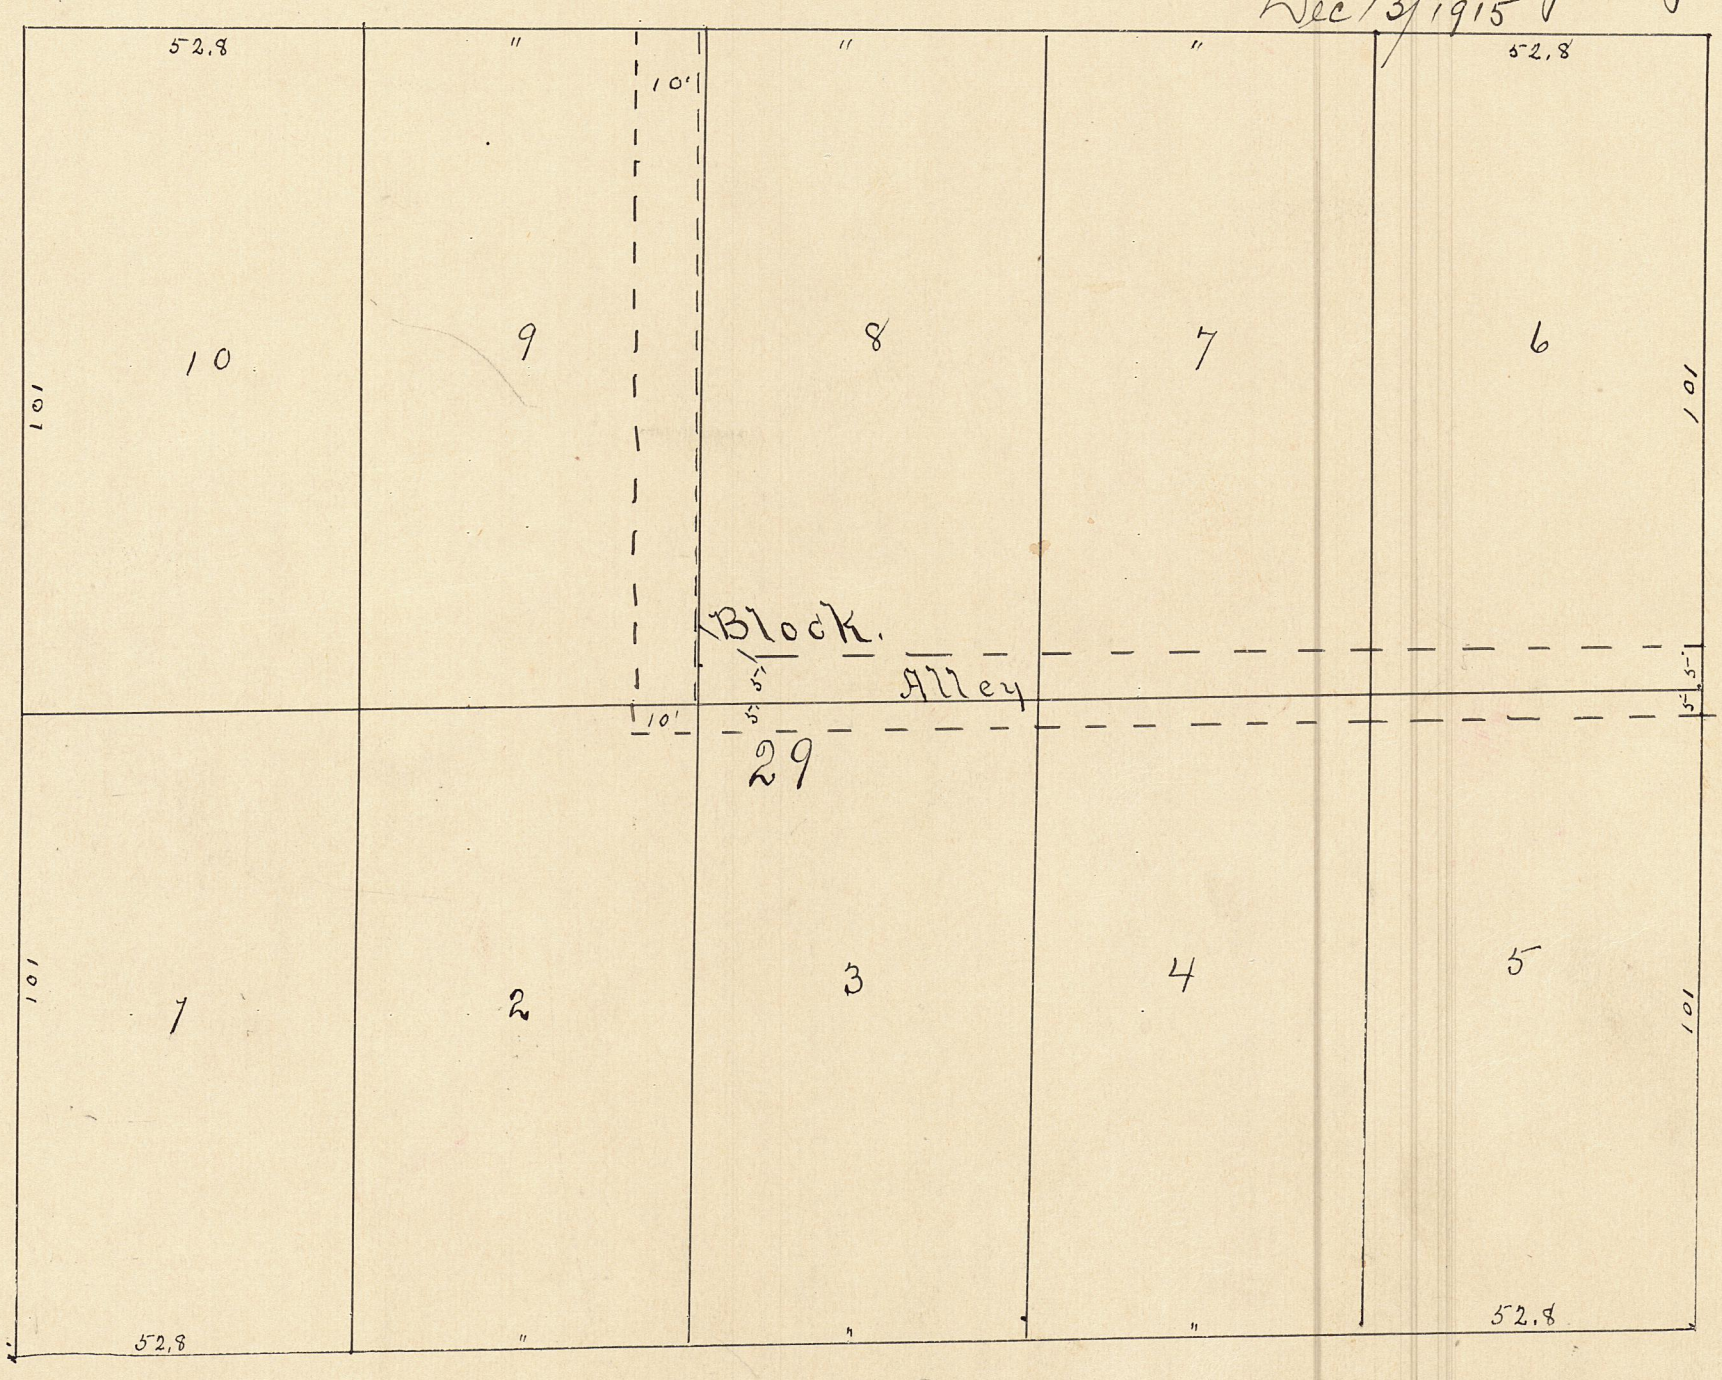

No 68383
Filed Dec 24/1915
at 3 P.M.
E. Wood
Register of Deeds

State of Minnesota
County of Mower
City of Austin. I, Oscar F. Weissgerber, city Engineer of said City, do hereby certify that the attached plat is a true and accurate survey and plat of the alley in block Twenty Nine of the Original plat of the City of Austin, in Mower County, Minnesota, as surveyed and platted by me and as established by the Common Council of said City of Austin, in Condemnation proceedings duly had before it; and the survey and plat and this certificate are made in pursuance of the directions of said Common Council

Dated at Austin, Minnesota, December 13th 1915.

Oscar F. Weissgerber
City Engineer.

State of Minnesota
County of Mower } ss.

Oscar F. Weissgerber, being duly sworn, says that he is the City Engineer of the City of Austin, that he made the foregoing Certificate, and that it is true.

Oscar F. Weissgerber

Subscribed and sworn to before me this 13th day of December, 1915.

J. H. Nicholson, Notary Public,
Mower County, Minn
My Commission Expires Sept 1st 1916

Notarial Seal