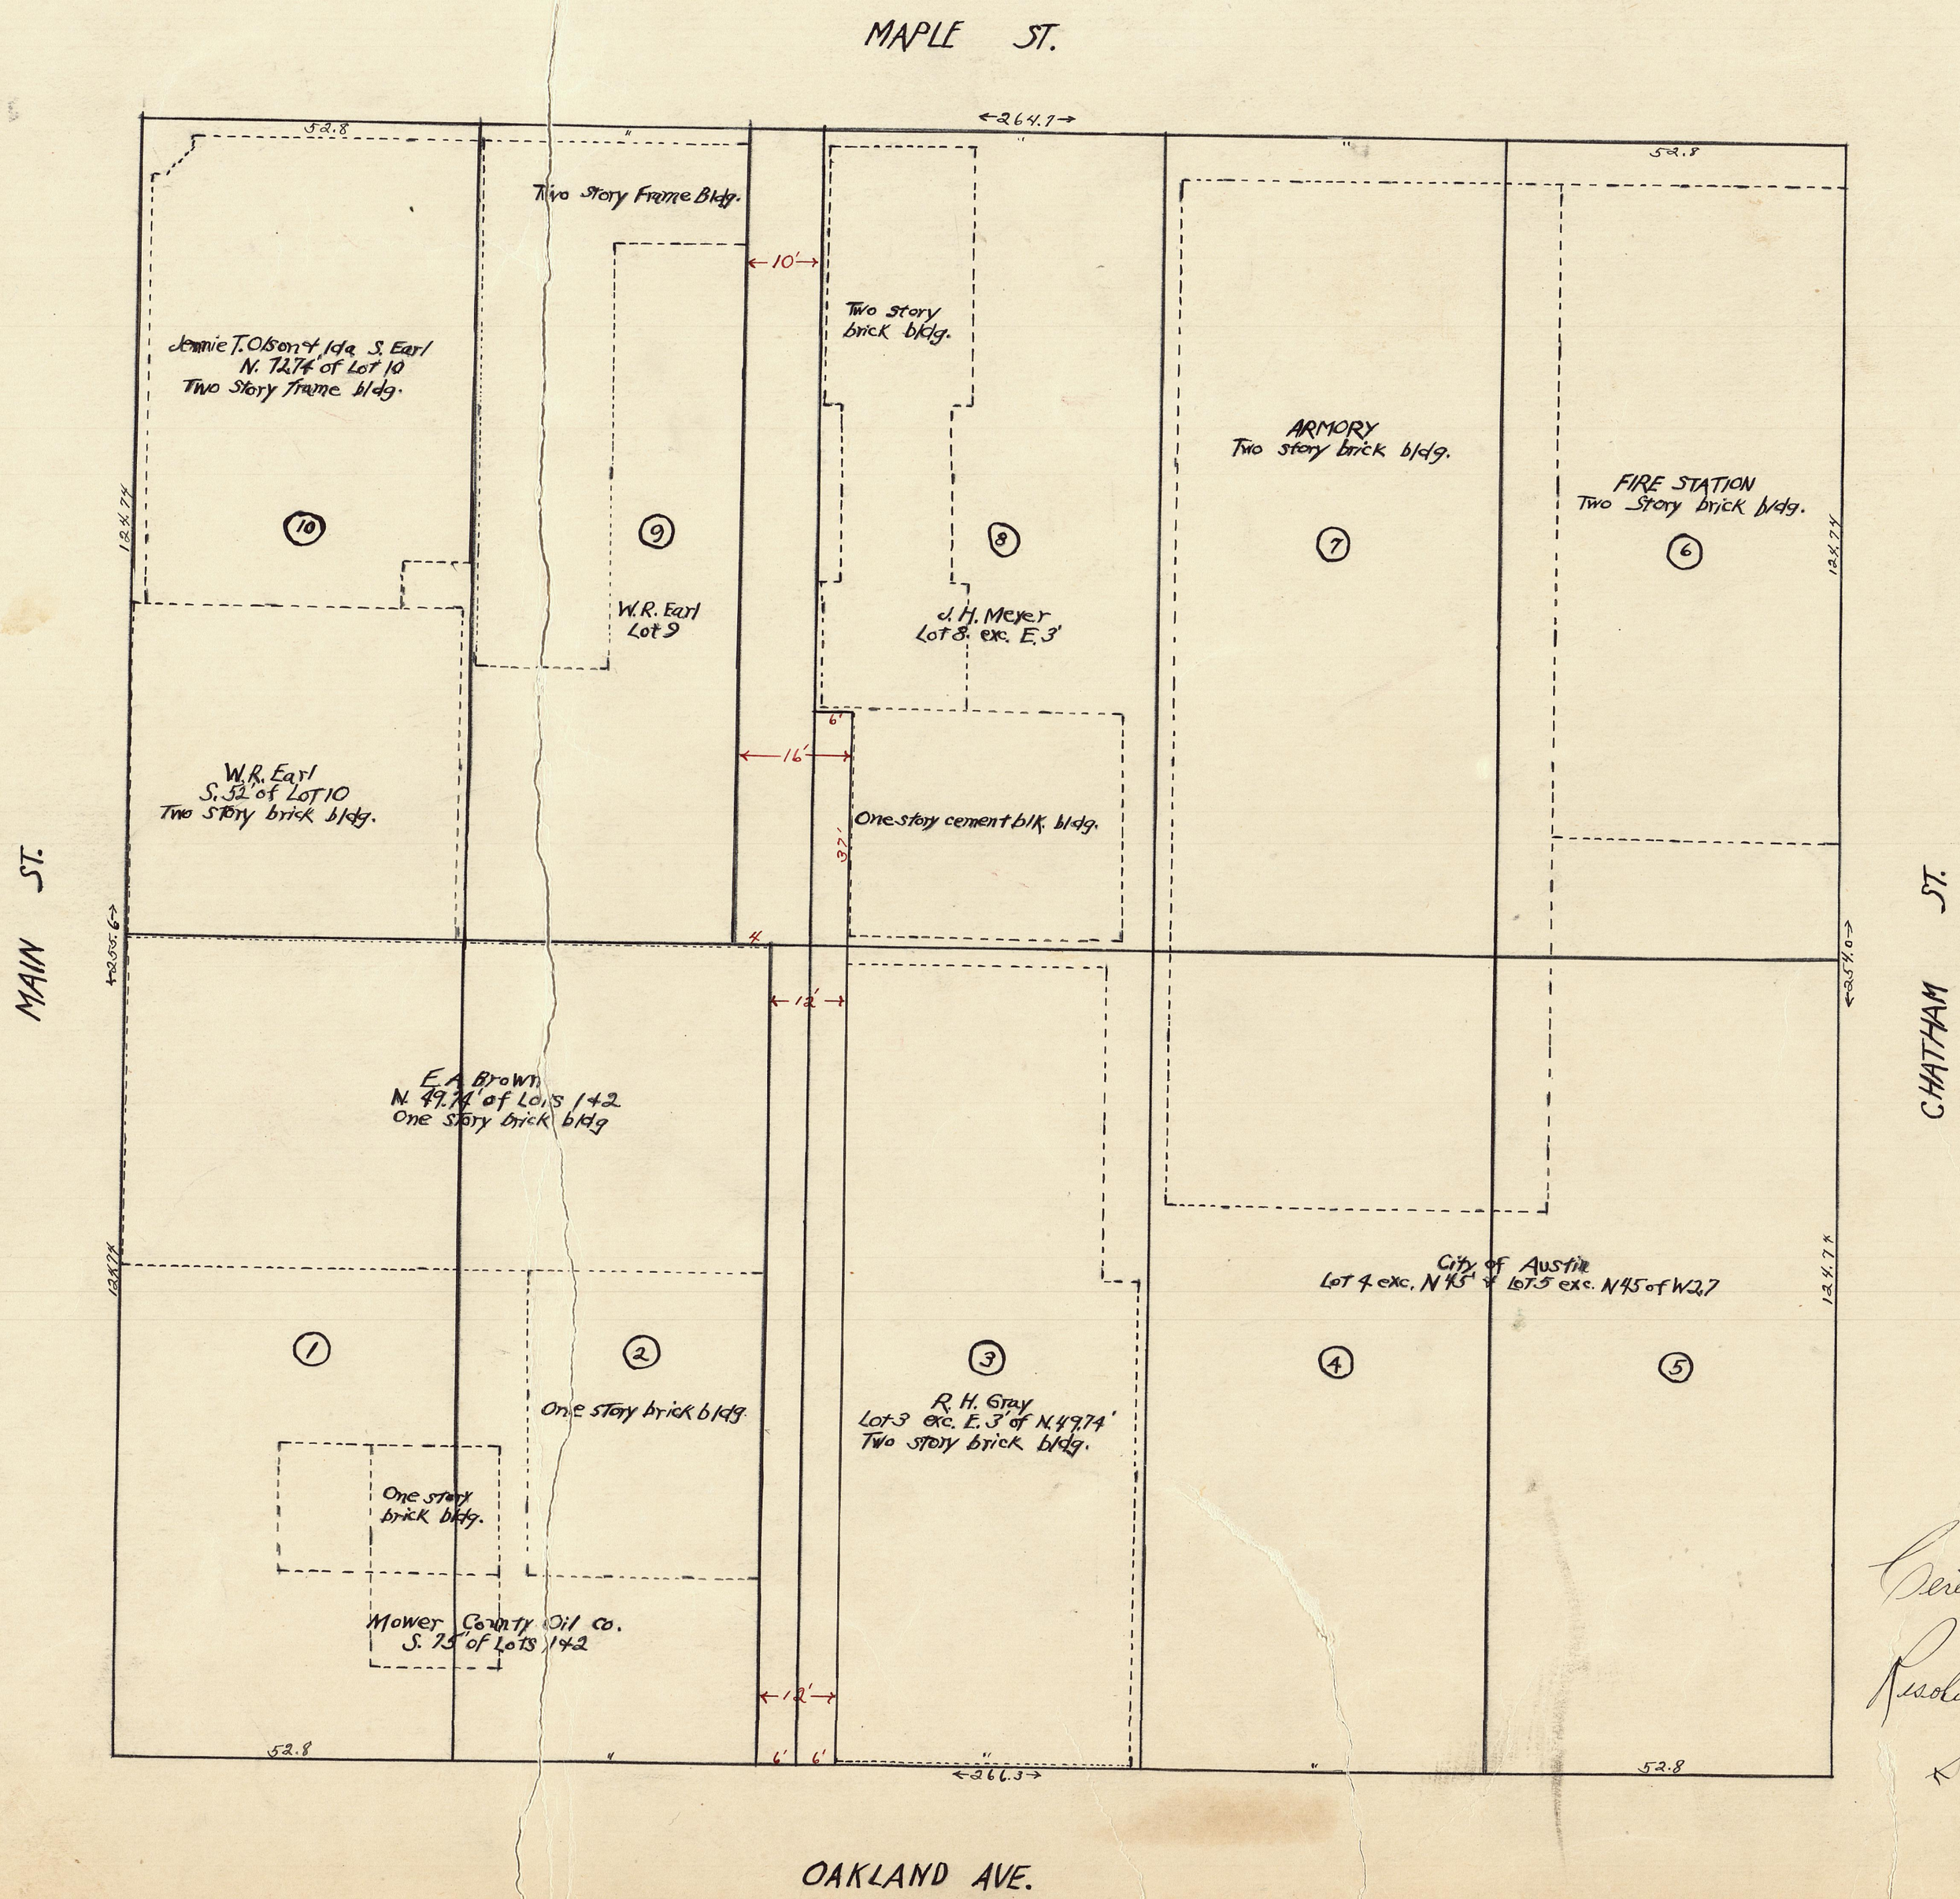

"Description" - Resolution No. 1365

1. The east 6' of Lot 2 and west 6' of Lot 3
2. The east 10' of Lot 9.
3. The west 6' of South 37' of Lot 8
All in Block 4, Original Village, Austin, Minn.

Certificate and Resolution No. 1411 See "K" page 64

Engineering Department
Austin, Minnesota

PLAT OF ALLEY IN BLOCK 4 ORIGINAL VILLAGE

Drawn by edf
Approved by G.L. Brown
G.L. Brown, Reg. Land Surveyor
Scale: 1" = 20'
July, 1936

#132463

Office of Register of Deeds, Mower County, State of Minnesota.

I hereby certify that the within instrument was filed for record in this office on the 28 day of April A.D. 1937 at 3 o'clock P.M. and duly recorded in book 3 of Plats page 37

Register of Deeds

By _____ Deputy