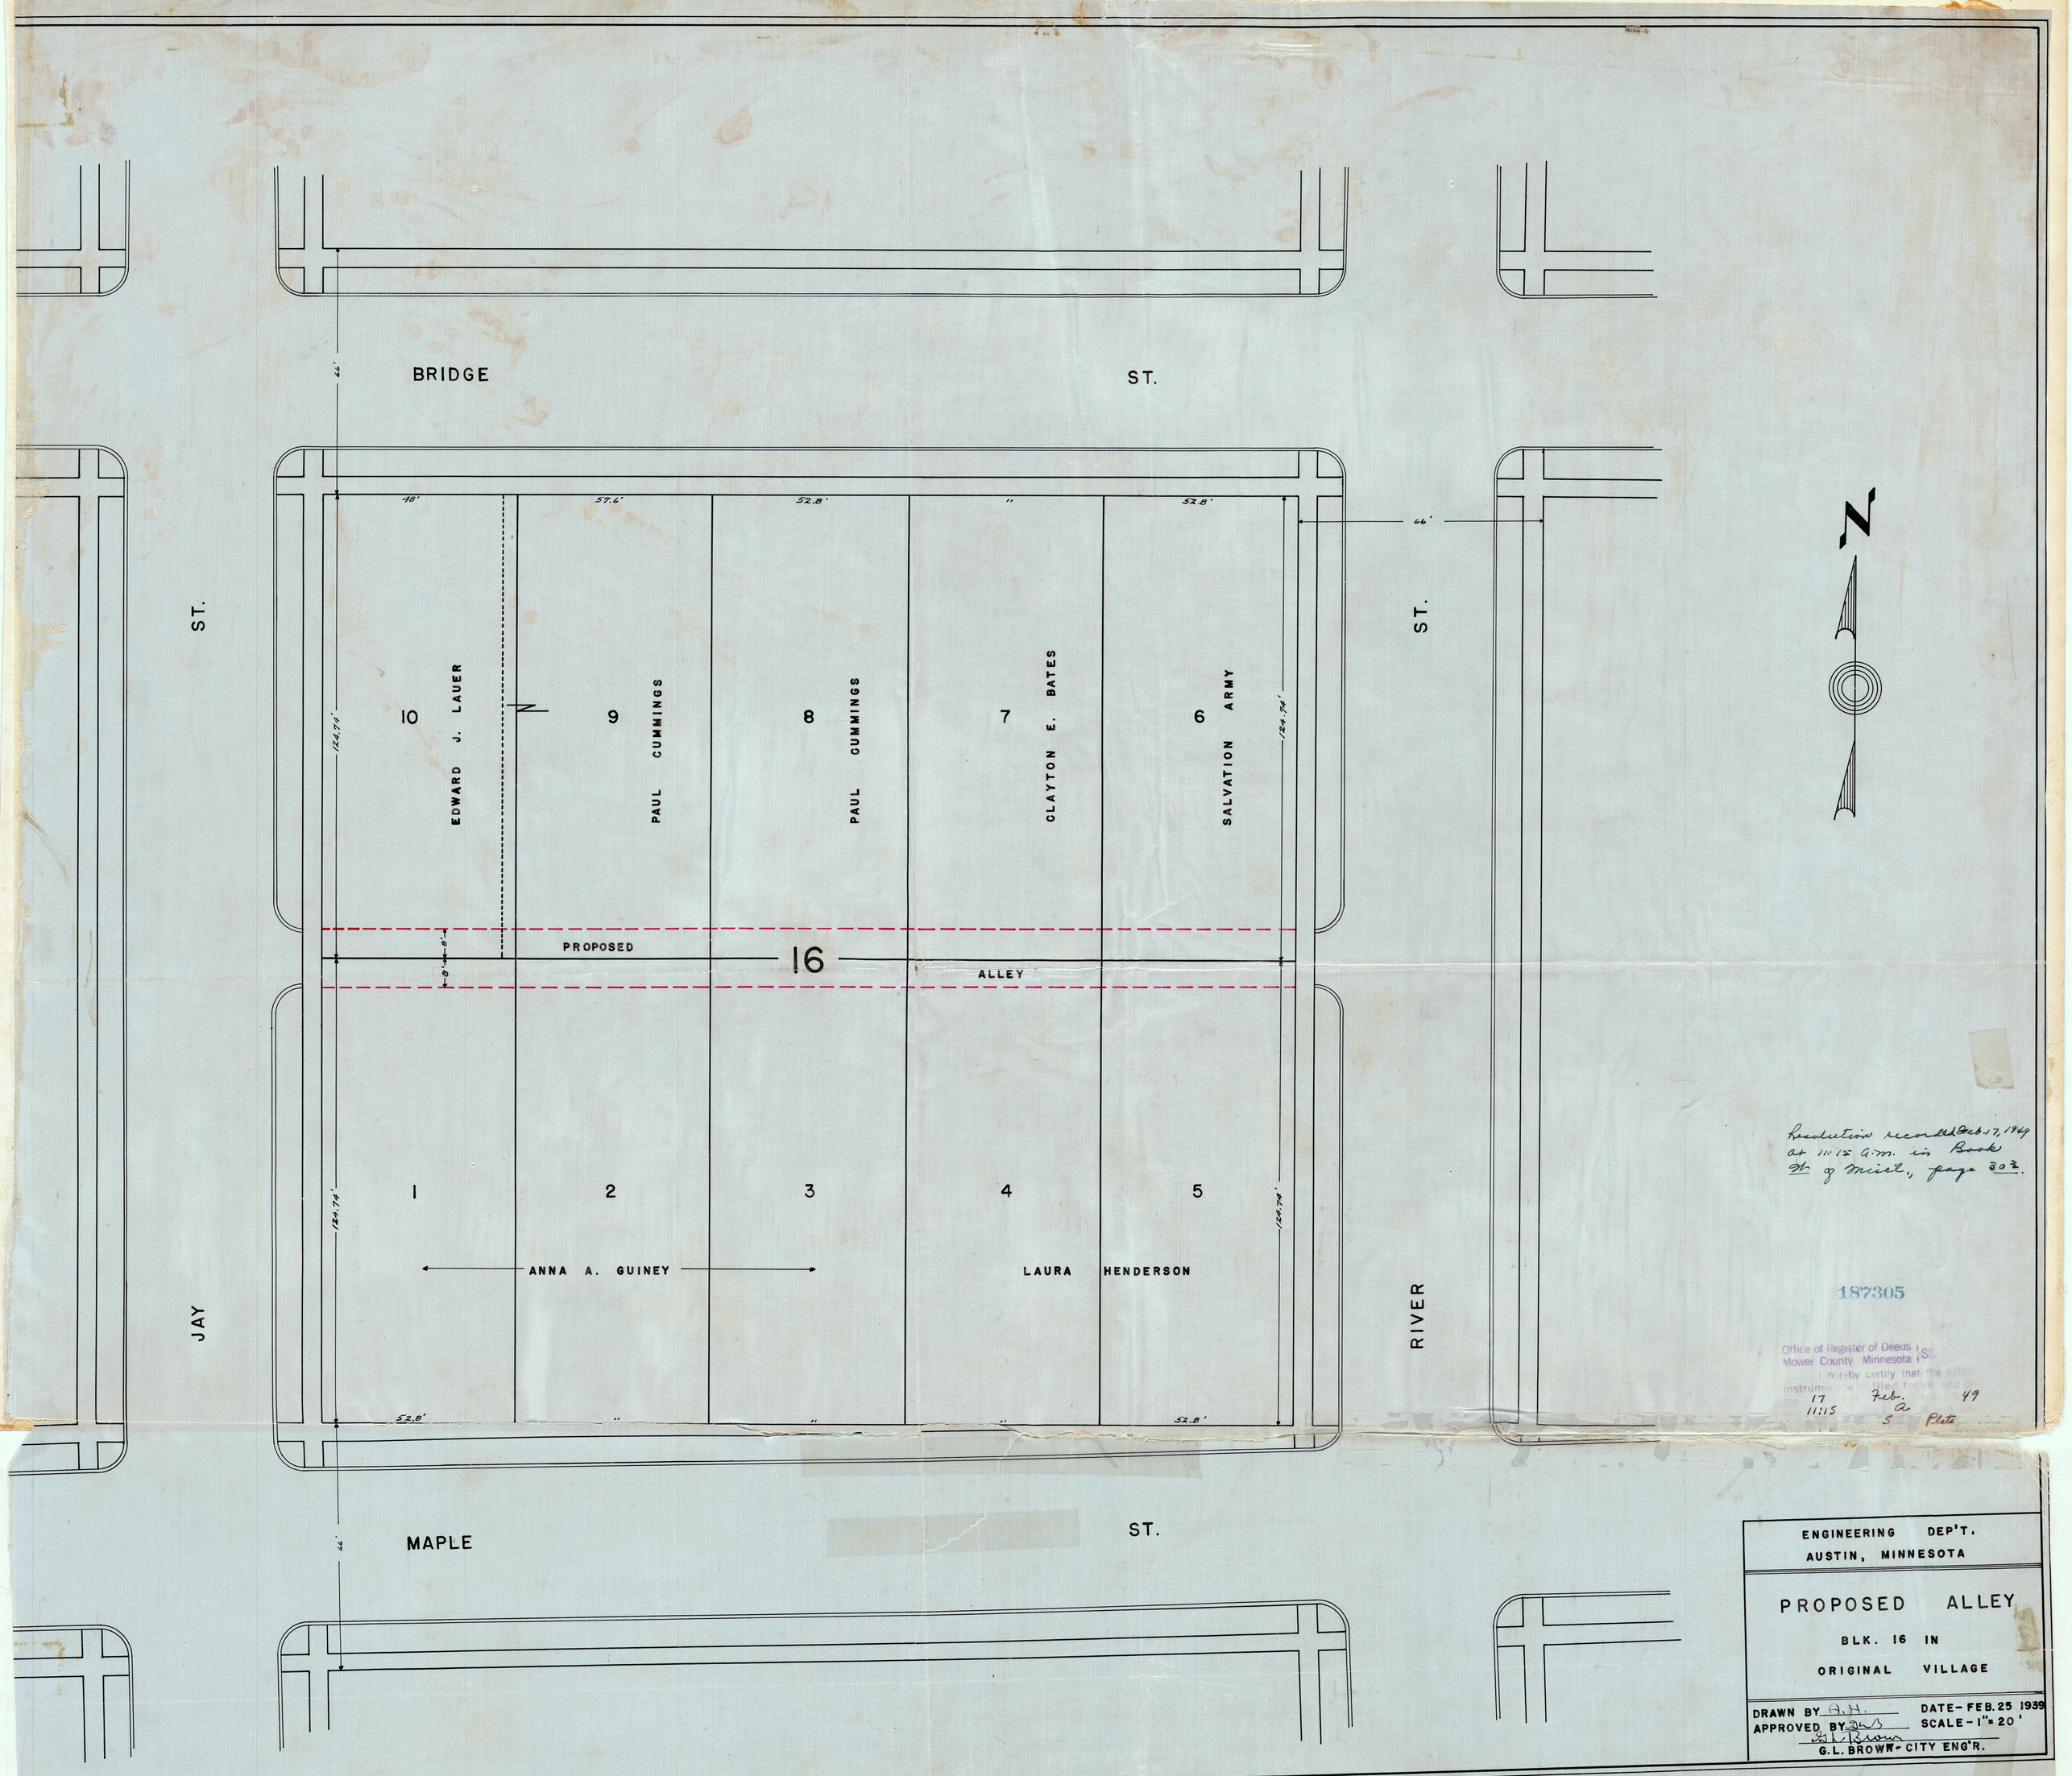
BRIDGE ST.
JAY ST.
RIVER ST.
MAPLE ST.
66'
48'
57.6'
52.8'
"
52.8'
66'
124.74'
10
EDWARD J. LAUER
9
PAUL CUMMINGS
8
PAUL CUMMINGS
7
CLAYTON E. BATES
6
SALVATION ARMY
PROPOSED
16
ALLEY
8'
8'
1
2
3
4
5
ANNA A. GUINEY
LAURA HENDERSON
52.8'
"
"
"
52.8'
N
Resolution recorded Feb. 17, 1949 at 11:15 a.m. in Book W of Misc., page 303.
187305
Office of Register of Deeds
Mower County, Minnesota
I hereby certify that the within instrument was filed for record on the 17 Feb. 49
11:15 a
5 Plats
ENGINEERING DEP'T.
AUSTIN, MINNESOTA
PROPOSED ALLEY
BLK. 16 IN
ORIGINAL VILLAGE
DRAWN BY A.H.
APPROVED BY
DATE- FEB. 25 1939
SCALE- 1" = 20'
G.L. BROWN- CITY ENG'R.