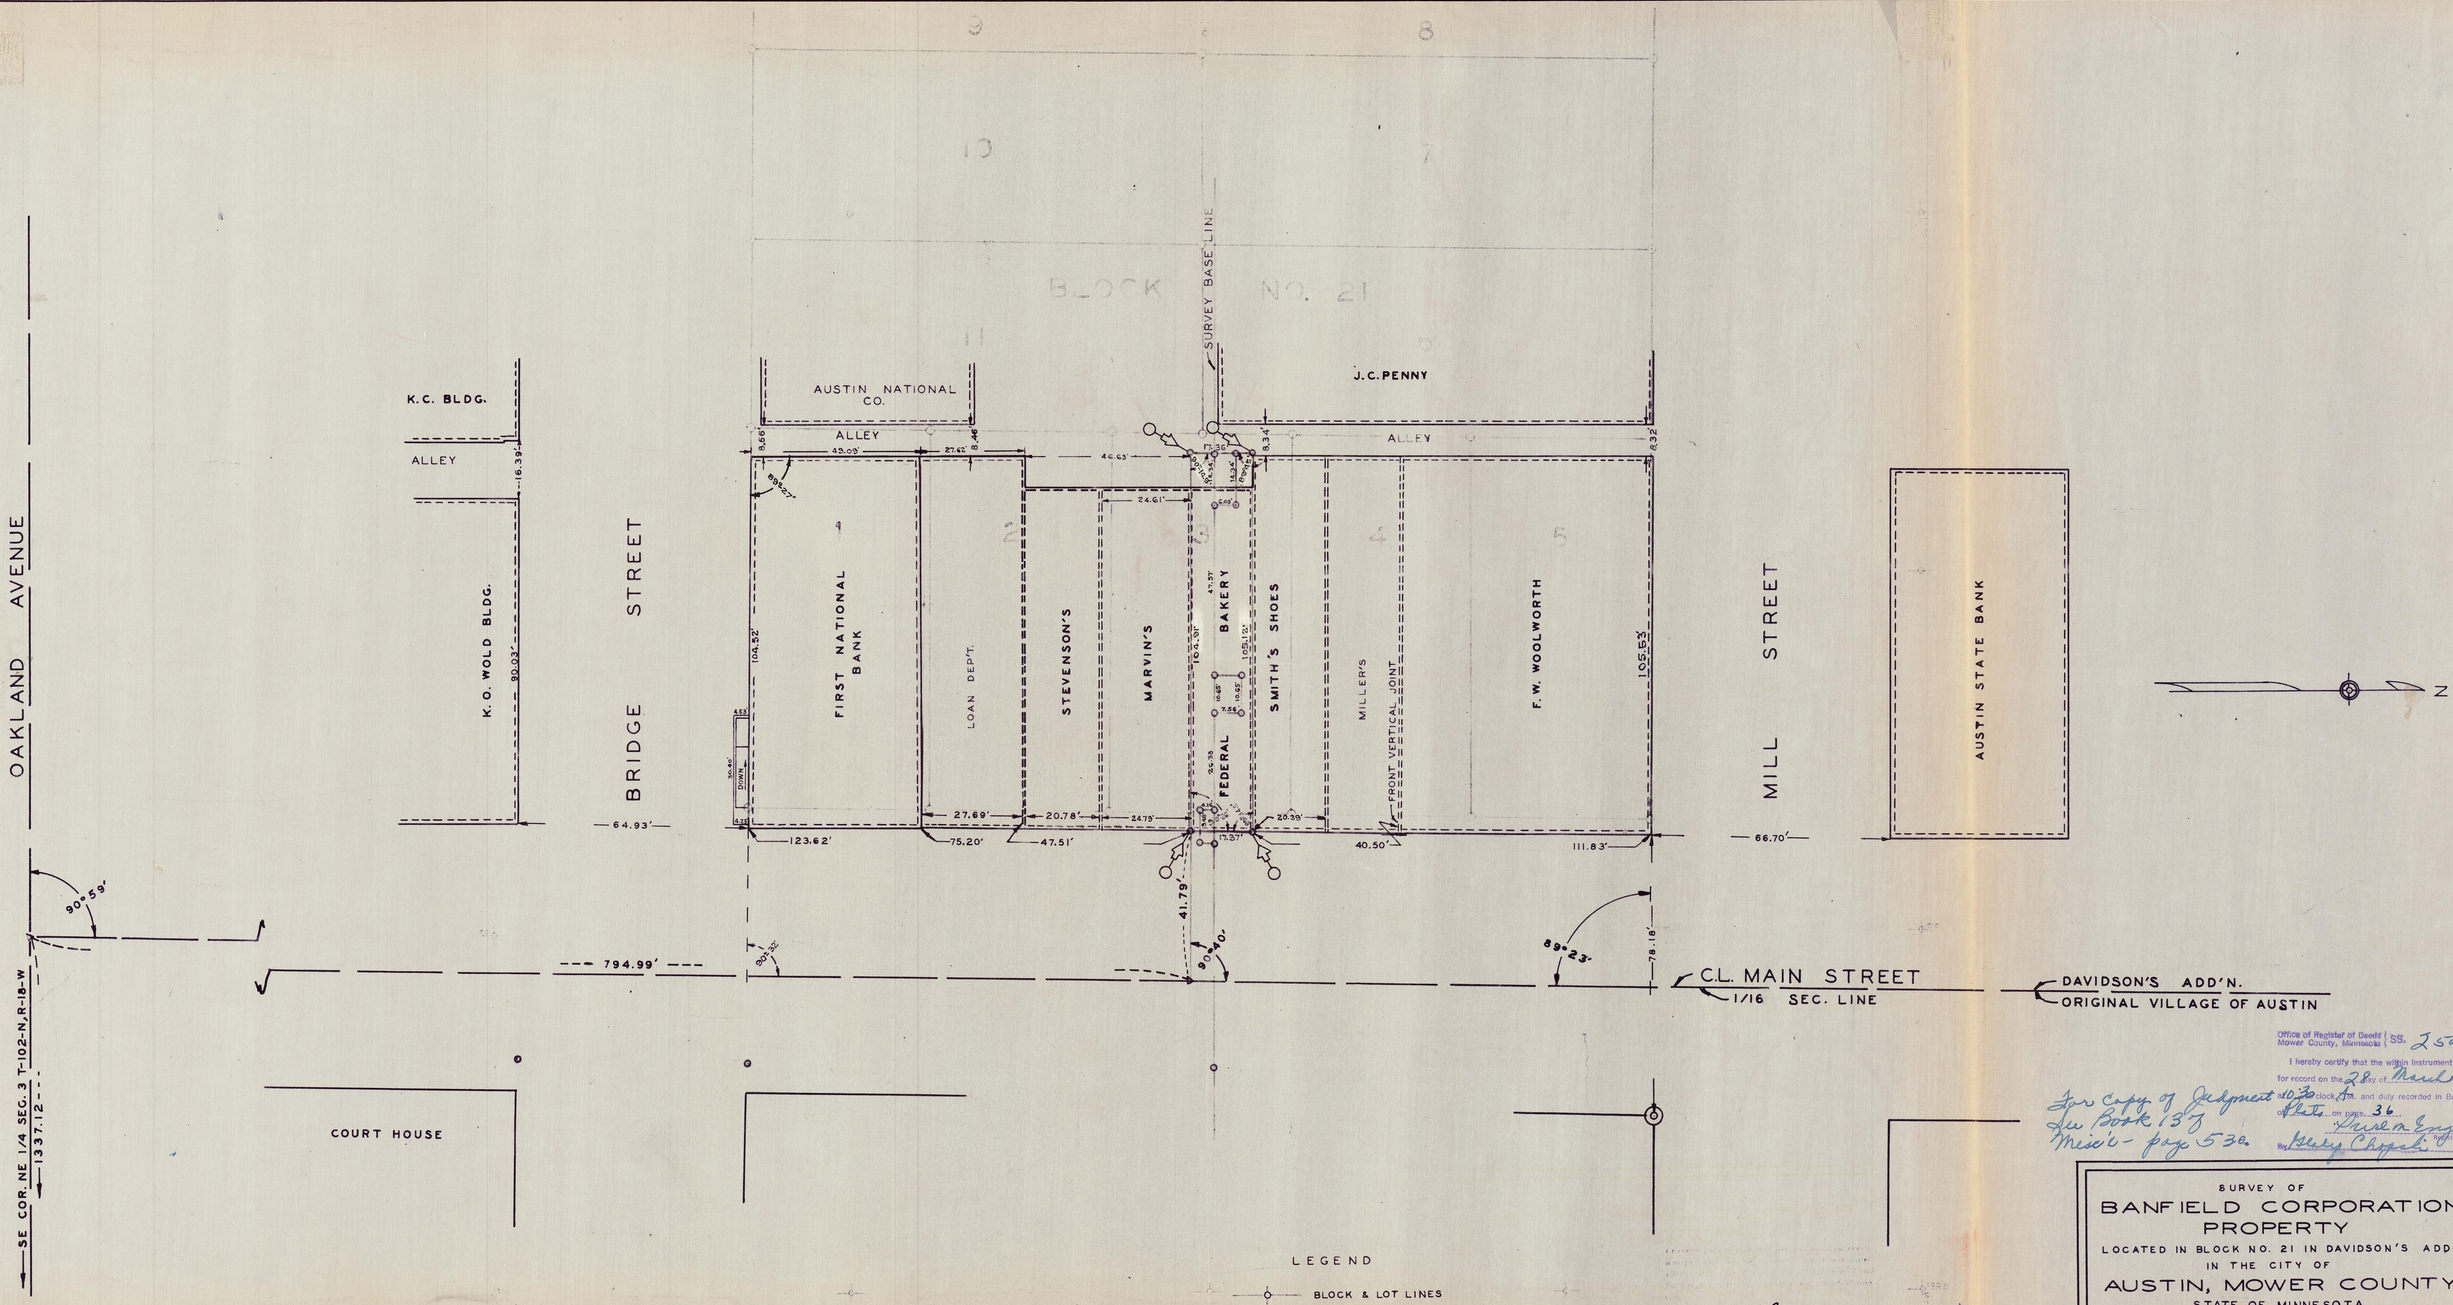

LEGEND

- BLOCK & LOT LINES
- SURVEY LINES
- BUILDING LINES
- JUDICIAL LANDMARK POINTS

C. E. Milner
Nov. 9, 1959 1476

Office of Register of Deeds } SS. 25256
Mower County, Minnesota }

I hereby certify that the within instrument was filed for record on the 28 day of March A.D. 1960 at 10:30 o'clock A.M. and duly recorded in Book 9 of Plats on page 36

Register of Deeds
By Verda Chapek Deputy

For copy of Judgment see Book 157 Misc. page 530.

SURVEY OF
BANFIELD CORPORATION PROPERTY
LOCATED IN BLOCK NO. 21 IN DAVIDSON'S ADD'N.
IN THE CITY OF
AUSTIN, MOWER COUNTY
STATE OF MINNESOTA

SCALE:- 1" = 20 FT. DATE- NOV. 2, 1959