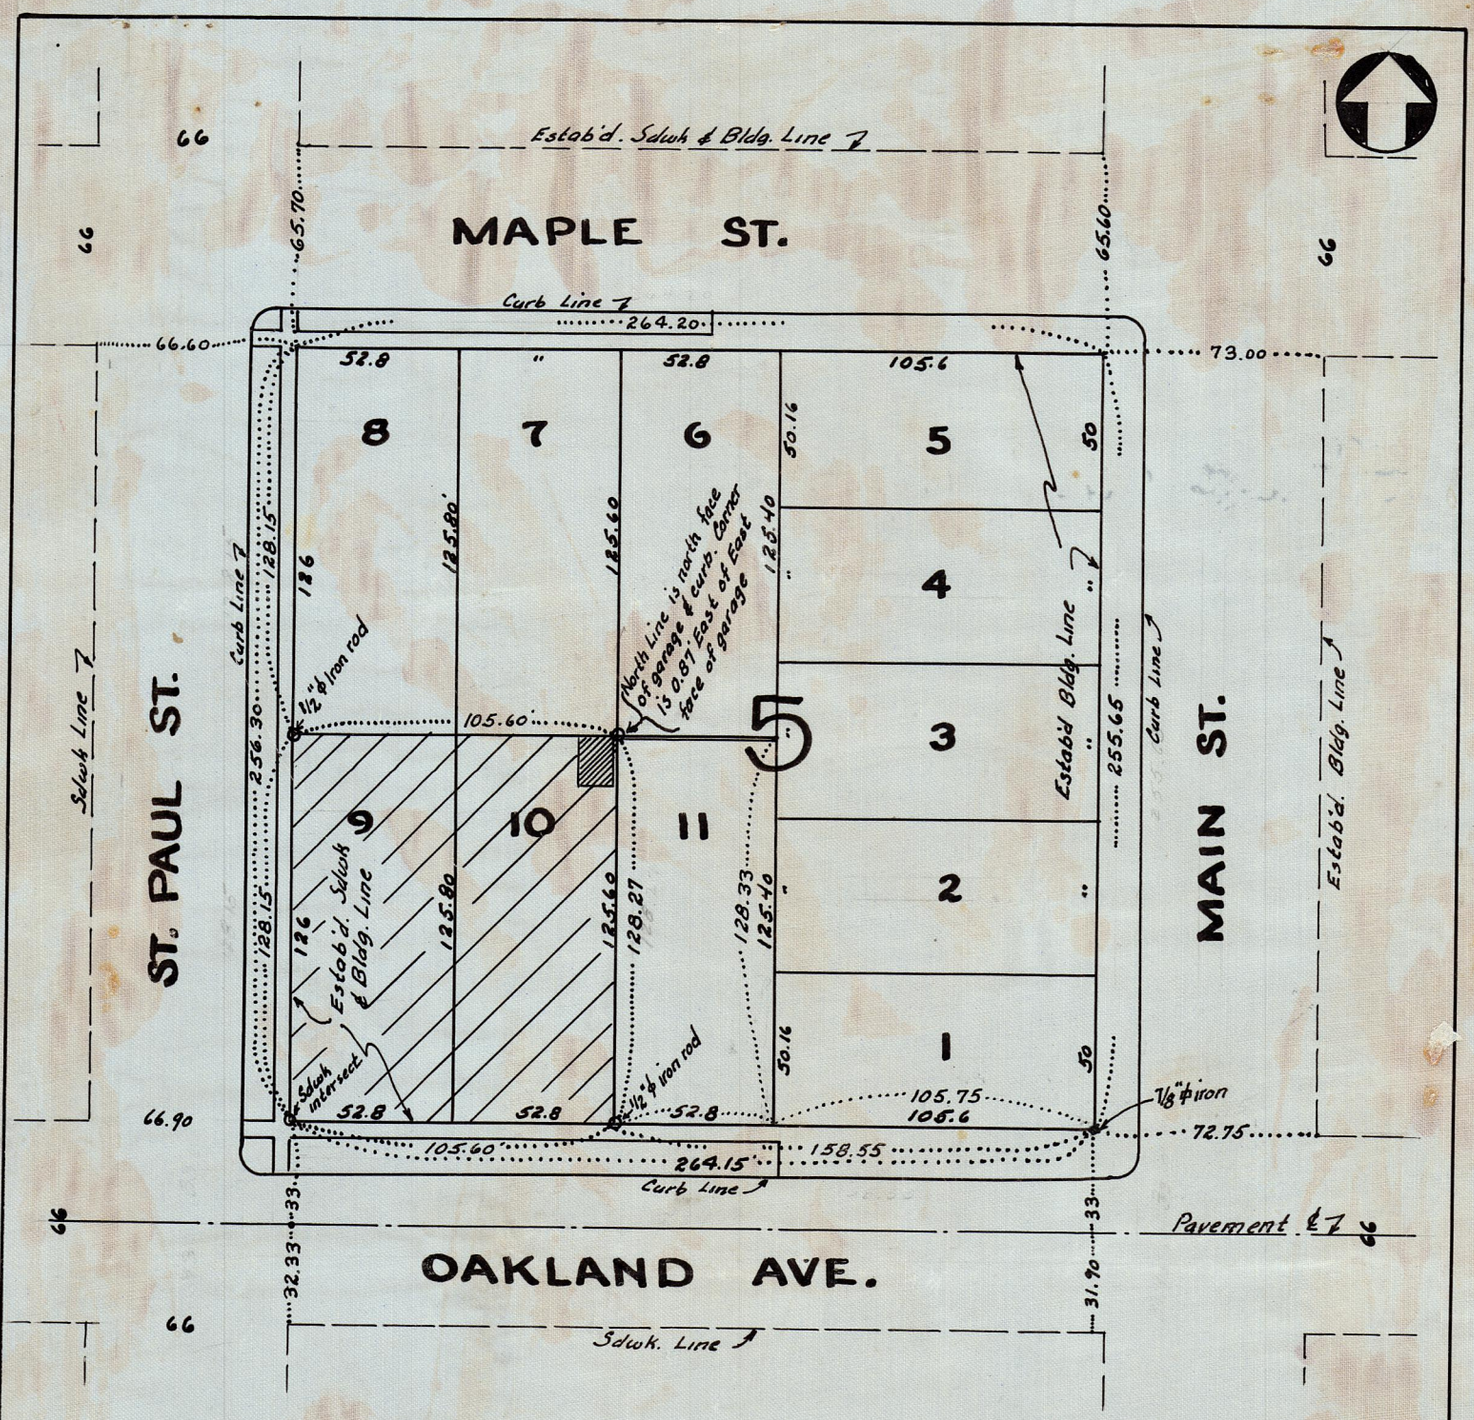

Note:- actual measured distances shown thus :- .....dist.....
Scale :- 1" = 60'

The corners of the above Block 5 are located as shown on this plat. The 1/8" square iron rod designating the Southeast corner of said Block 5 is located 33.00 feet North of the centerline of the Oakland Ave. pavement and 0.50 feet east and 1.00 feet South of the South east corner of the existing building on Lot 1.

Date, August 28, 1946

G. L. Brown, City Engineer of Austin, Minnesota
& Registered Land Surveyor, State of Minnesota

Description of Property Surveyed:-

Lots 9 and 10, Block No. 5, Davidson's Addition to the City of Austin, County of Mower, State of Minnesota.

Date of Survey :- Mar 5 & 20, 1946 & Aug. 27, 1946
Owner of Property :- BILL TODD
Survey requested by :- " "
Survey & Plat by :- C. L. Jordan
Registered Civil Engineer & Land Surveyor, State of Minnesota

CLINTON L. JORDAN, ENGINEER
AUSTIN, MINNESOTA