SURVEYOR'S RECORD

CERTIFICATE

I, C.E. Milner, a Registered Professional Engineer and Land Surveyor in the State of Minnesota, at the request of Mrs. D.D. Heiberg, have surveyed Lot number Eleven (11) and Lot number Twelve (12) in Block number Thirty Three (33) in the Original Village of Austin and a tract of land lying immediately North thereof as indicated in this plat and described hereon, and that I have set into the ground the Monuments indicated hereon as set by survey, and that I have prepared this Record from the Original Notes of said survey conducted this 28th Day of December A.D. 1946.

Signed: C. E. Milner
Minn. Reg. No. 1476

Received and Filed for Record
this ____ Day of _____ A.D. 1947

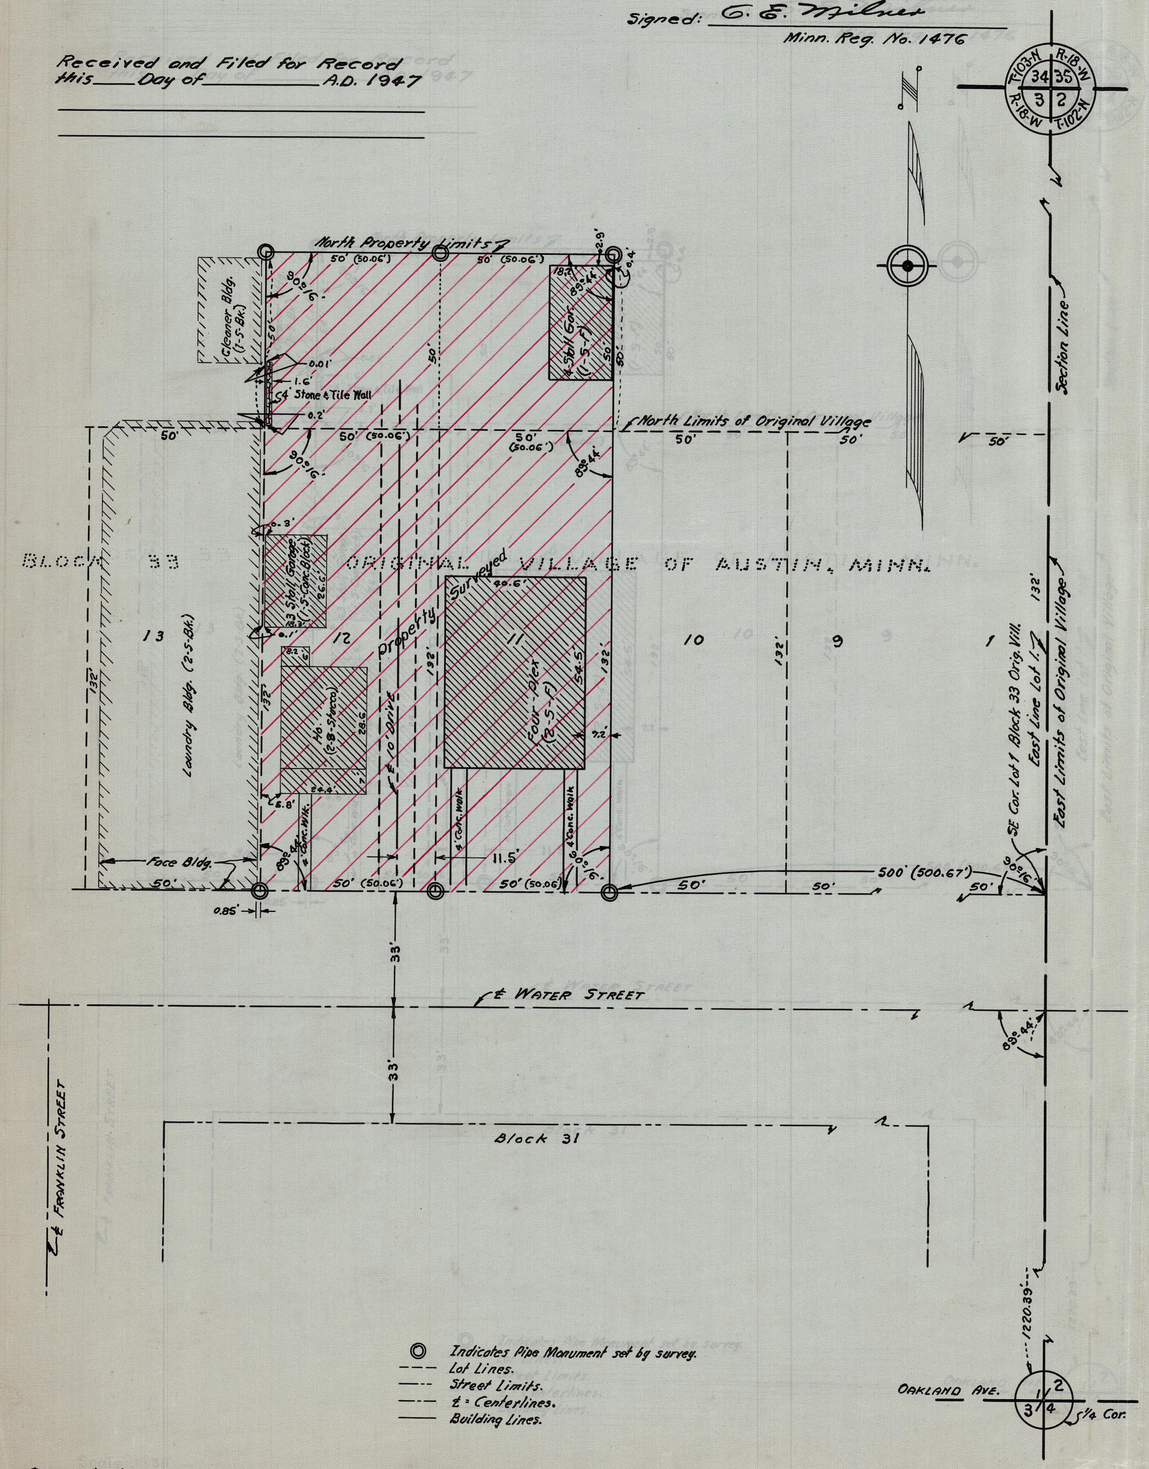

Scale: 1" = 30'

COUNTY OF MOWER - STATE OF MINNESOTA

PAGE _____
BOOK _____

SURVEY DESCRIPTION

Property Surveyed is described as follows, to Wit:

Lot Number Eleven (11) and Lot Number Twelve (12) in Block Number Thirty Three (33) in the Original Village (now City) of Austin, County of Mower, and State of Minnesota, and a tract of land lying immediately North of said Lots numbers Eleven (11) and Twelve (12) and described as follows: Beginning at the Northeast Corner of said Lot Number Eleven (11), thence West along the North line of said Lots numbers Eleven and Twelve (11 and 12) a distance of One Hundred (100) feet to a point at the Northwest Corner of said Lot number Twelve, thence North a distance of Fifty (50) feet, thence East along a line parallel with the North line of said Lots numbers Twelve (12) and Eleven (11) a distance of One Hundred (100) feet, thence South a distance of Fifty (50) feet on a line Continuous of the East line of said Lot number Eleven (11) and to the point of beginning, said tract of land being Fifty (50) feet by One Hundred (100) feet.

178043

25 June 47
2:30 P.
6 Plat
4
Paul M. Enger

Deeds Book	Page	Inst. No.	Date
94	486	96294	1-8-24