11

VACATION OF 20' ALLEY

BLOCK 3, LEWIS PARK ADDITION

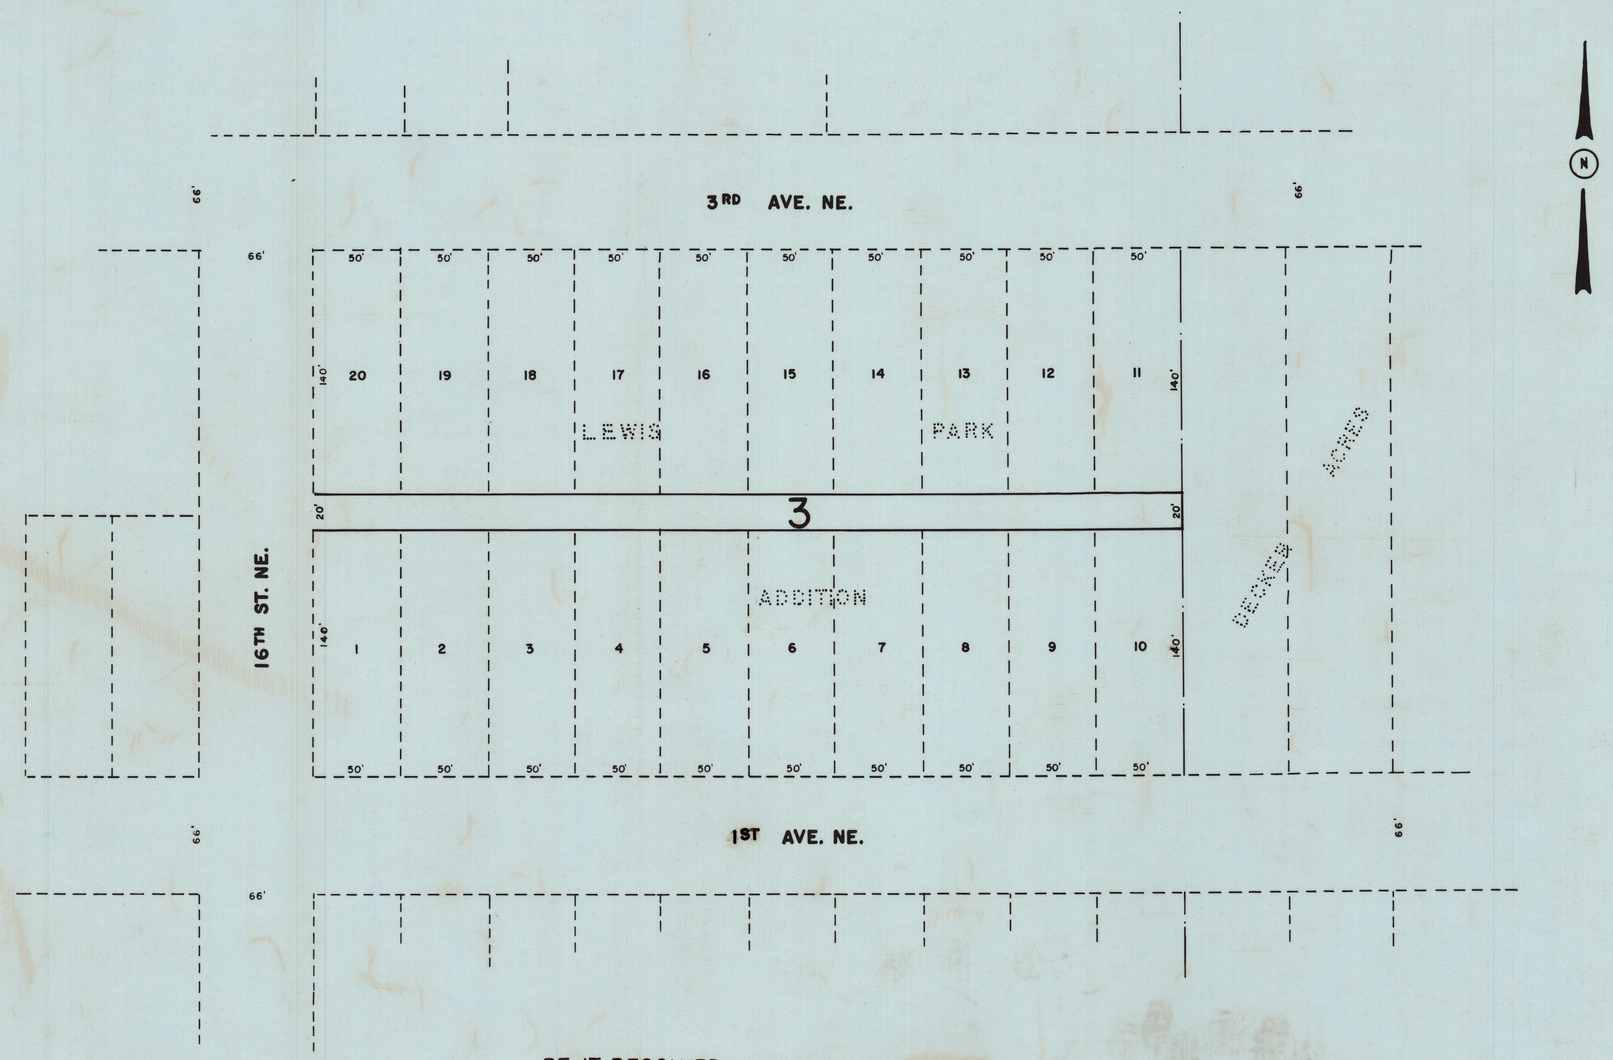

BE IT RESOLVED BY THE COMMON COUNCIL OF THE CITY OF AUSTIN, THAT THE LAND SHOWN ON THIS PLAT, BY A SOLID LINE, IS HEREBY VACATED FOR STREET PURPOSES, AS PER RESOLUTION NO. 2391.

R. F. HANSON - CITY RECORDER.

R. W. NELSON - CITY ENGINEER

Office of Register of Deeds, Mower County, Minnesota } SS. 261339

I hereby certify that the within instrument was filed for record on the 7 day of Dec A.D., 1962 at 4:15 o'clock P. M. and duly recorded in Book 10 of Plats on page 11.

Register of Deeds

By _____, Deputy

COPY