VACATION OF CARTER STREET AND SAID ALLEY

LOCATED IN BLOCK 5 AND 6 LEWIS PARK ADDITION

AUSTIN, MINNESOTA

BE IT RESOLVED BY THE COMMON COUNCIL OF THE CITY OF AUSTIN, THAT THE LAND SHOWN ON THIS PLAT ENCLOSED BY A RED LINE IS HEREBY DECLARED VACATED FOR STREET PURPOSES AS PER RESOLUTION No. 1695.

J. H. WEILAND - CITY RECORDER

G. L. BROWN - CITY ENGINEER

179085

Office of Register of Deeds
Mower County, Minnesota } SS.

I hereby certify that the within instrument was filed for record on the 4 day of Sept. A.D. 47 at 3:15 o'clock P. M. and duly recorded in Book 5 of Plats on page 48

Paul M. Enger
Register of Deeds

By L V Franklin Deputy
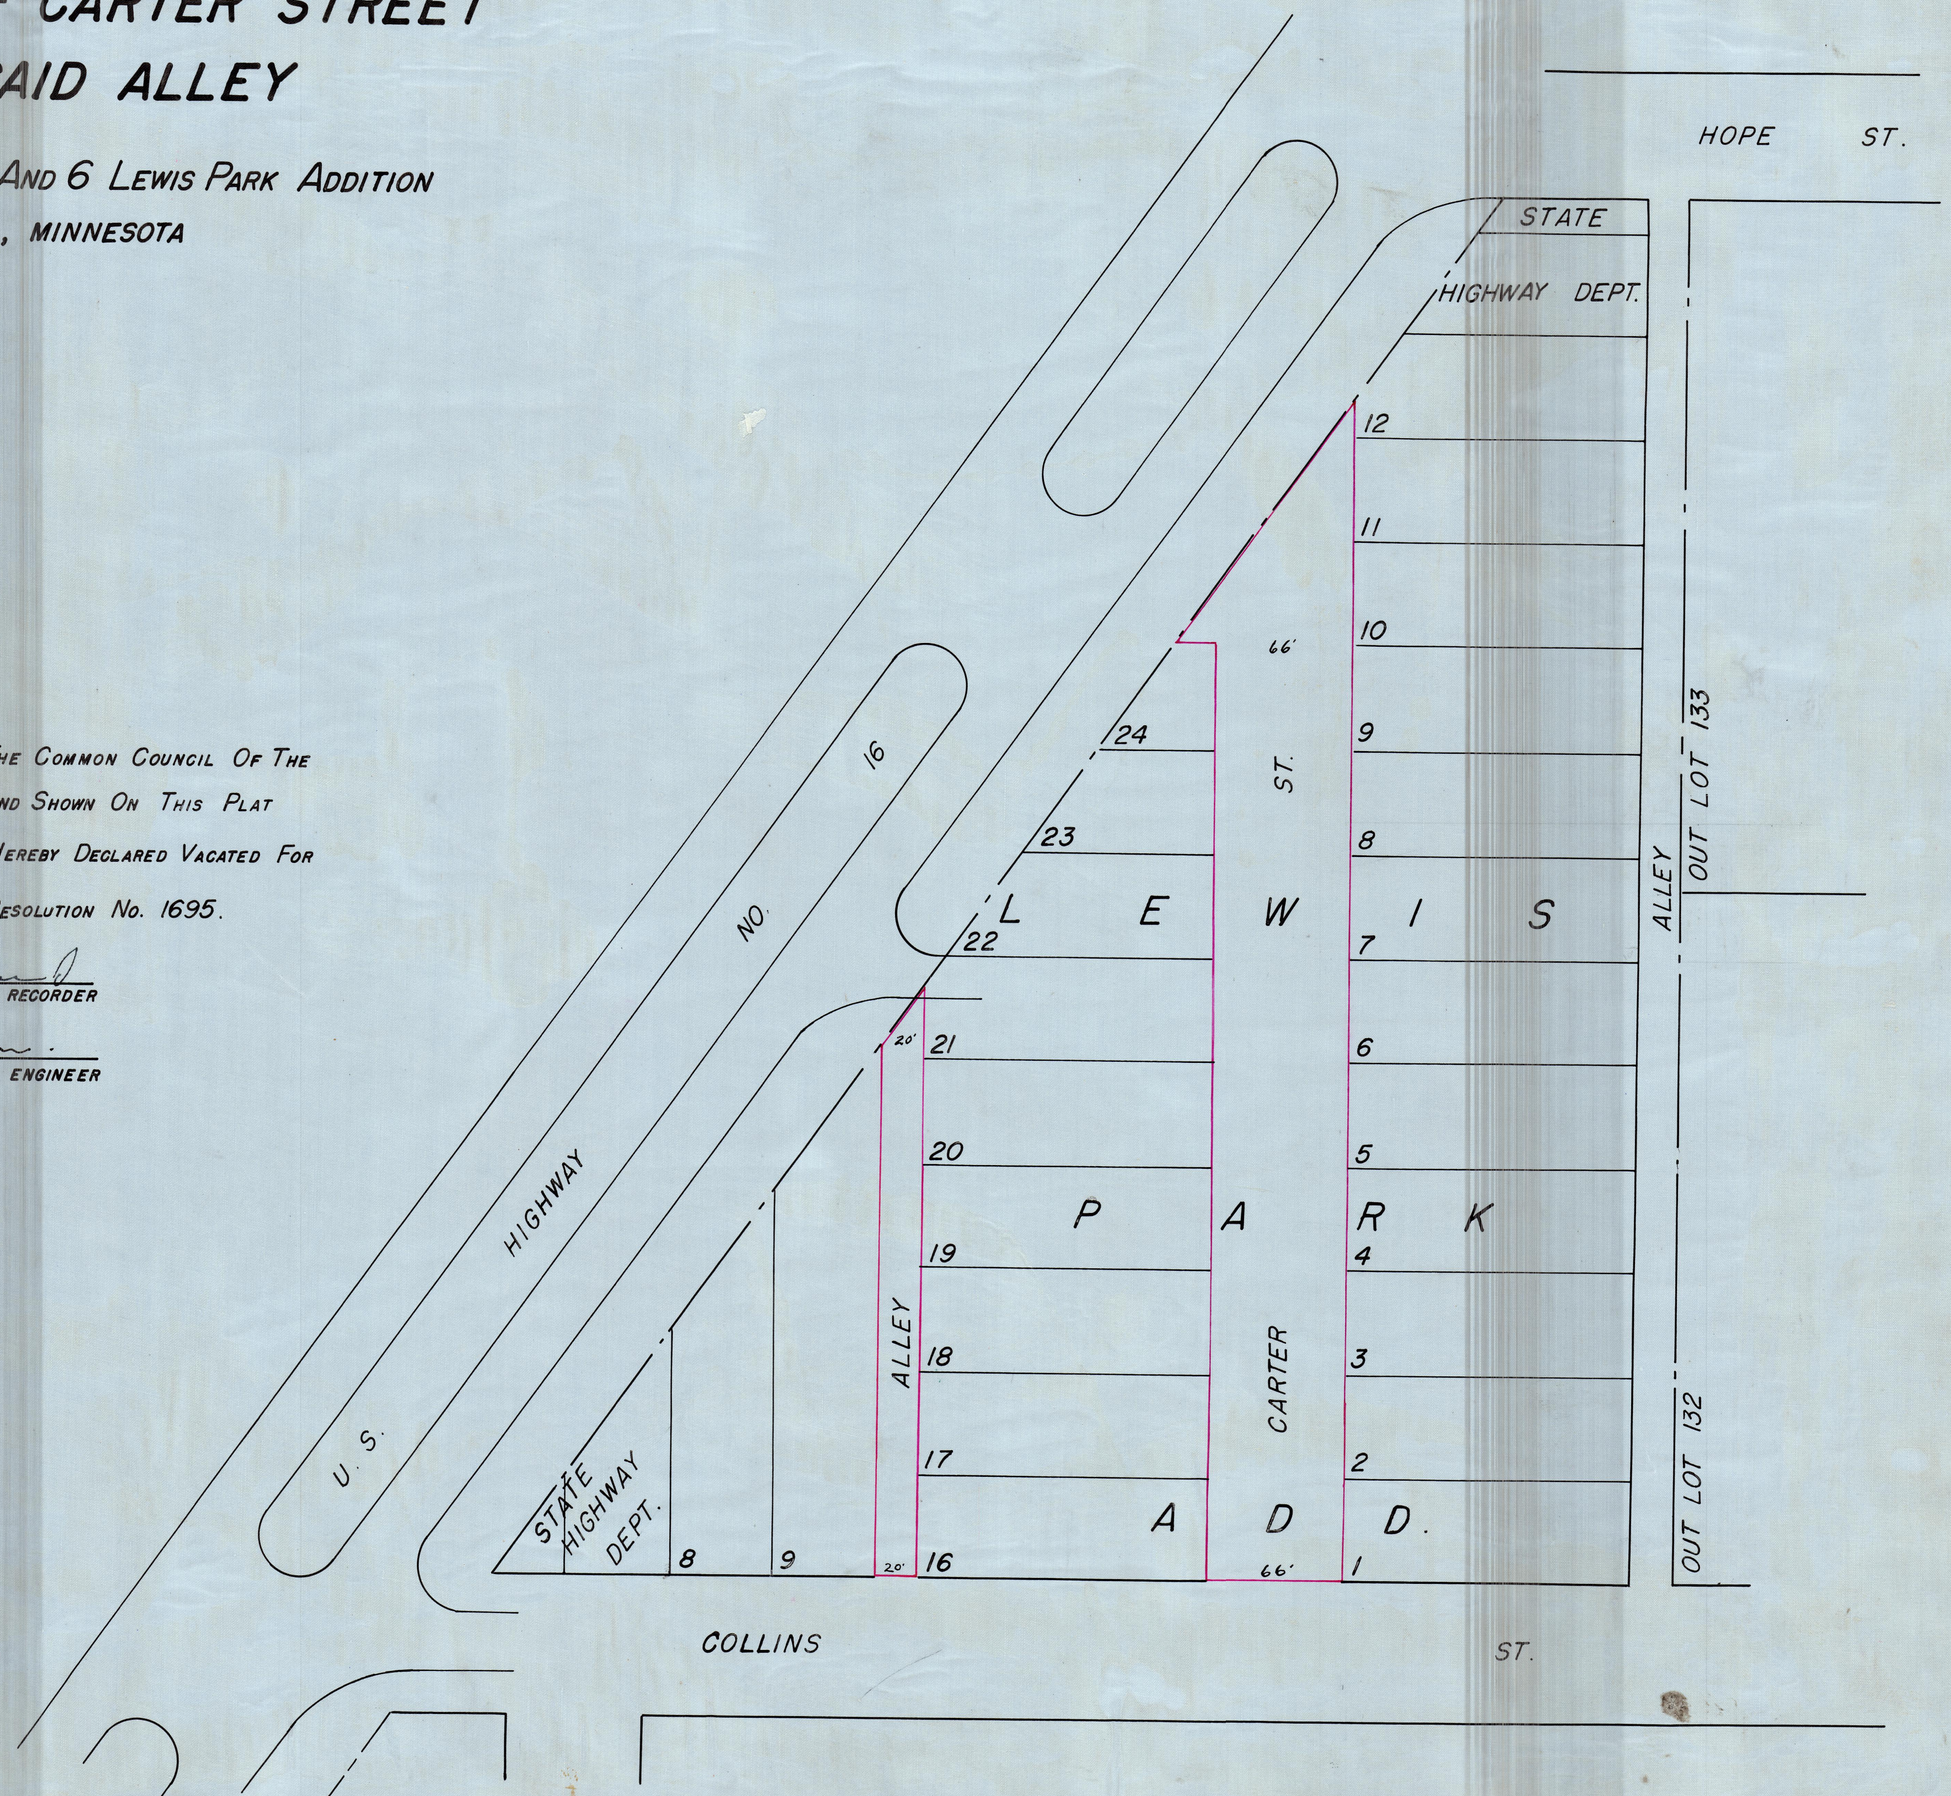
For copy of Resolution 1695
See Um page 542