NW 1/4 ~35~103~16.

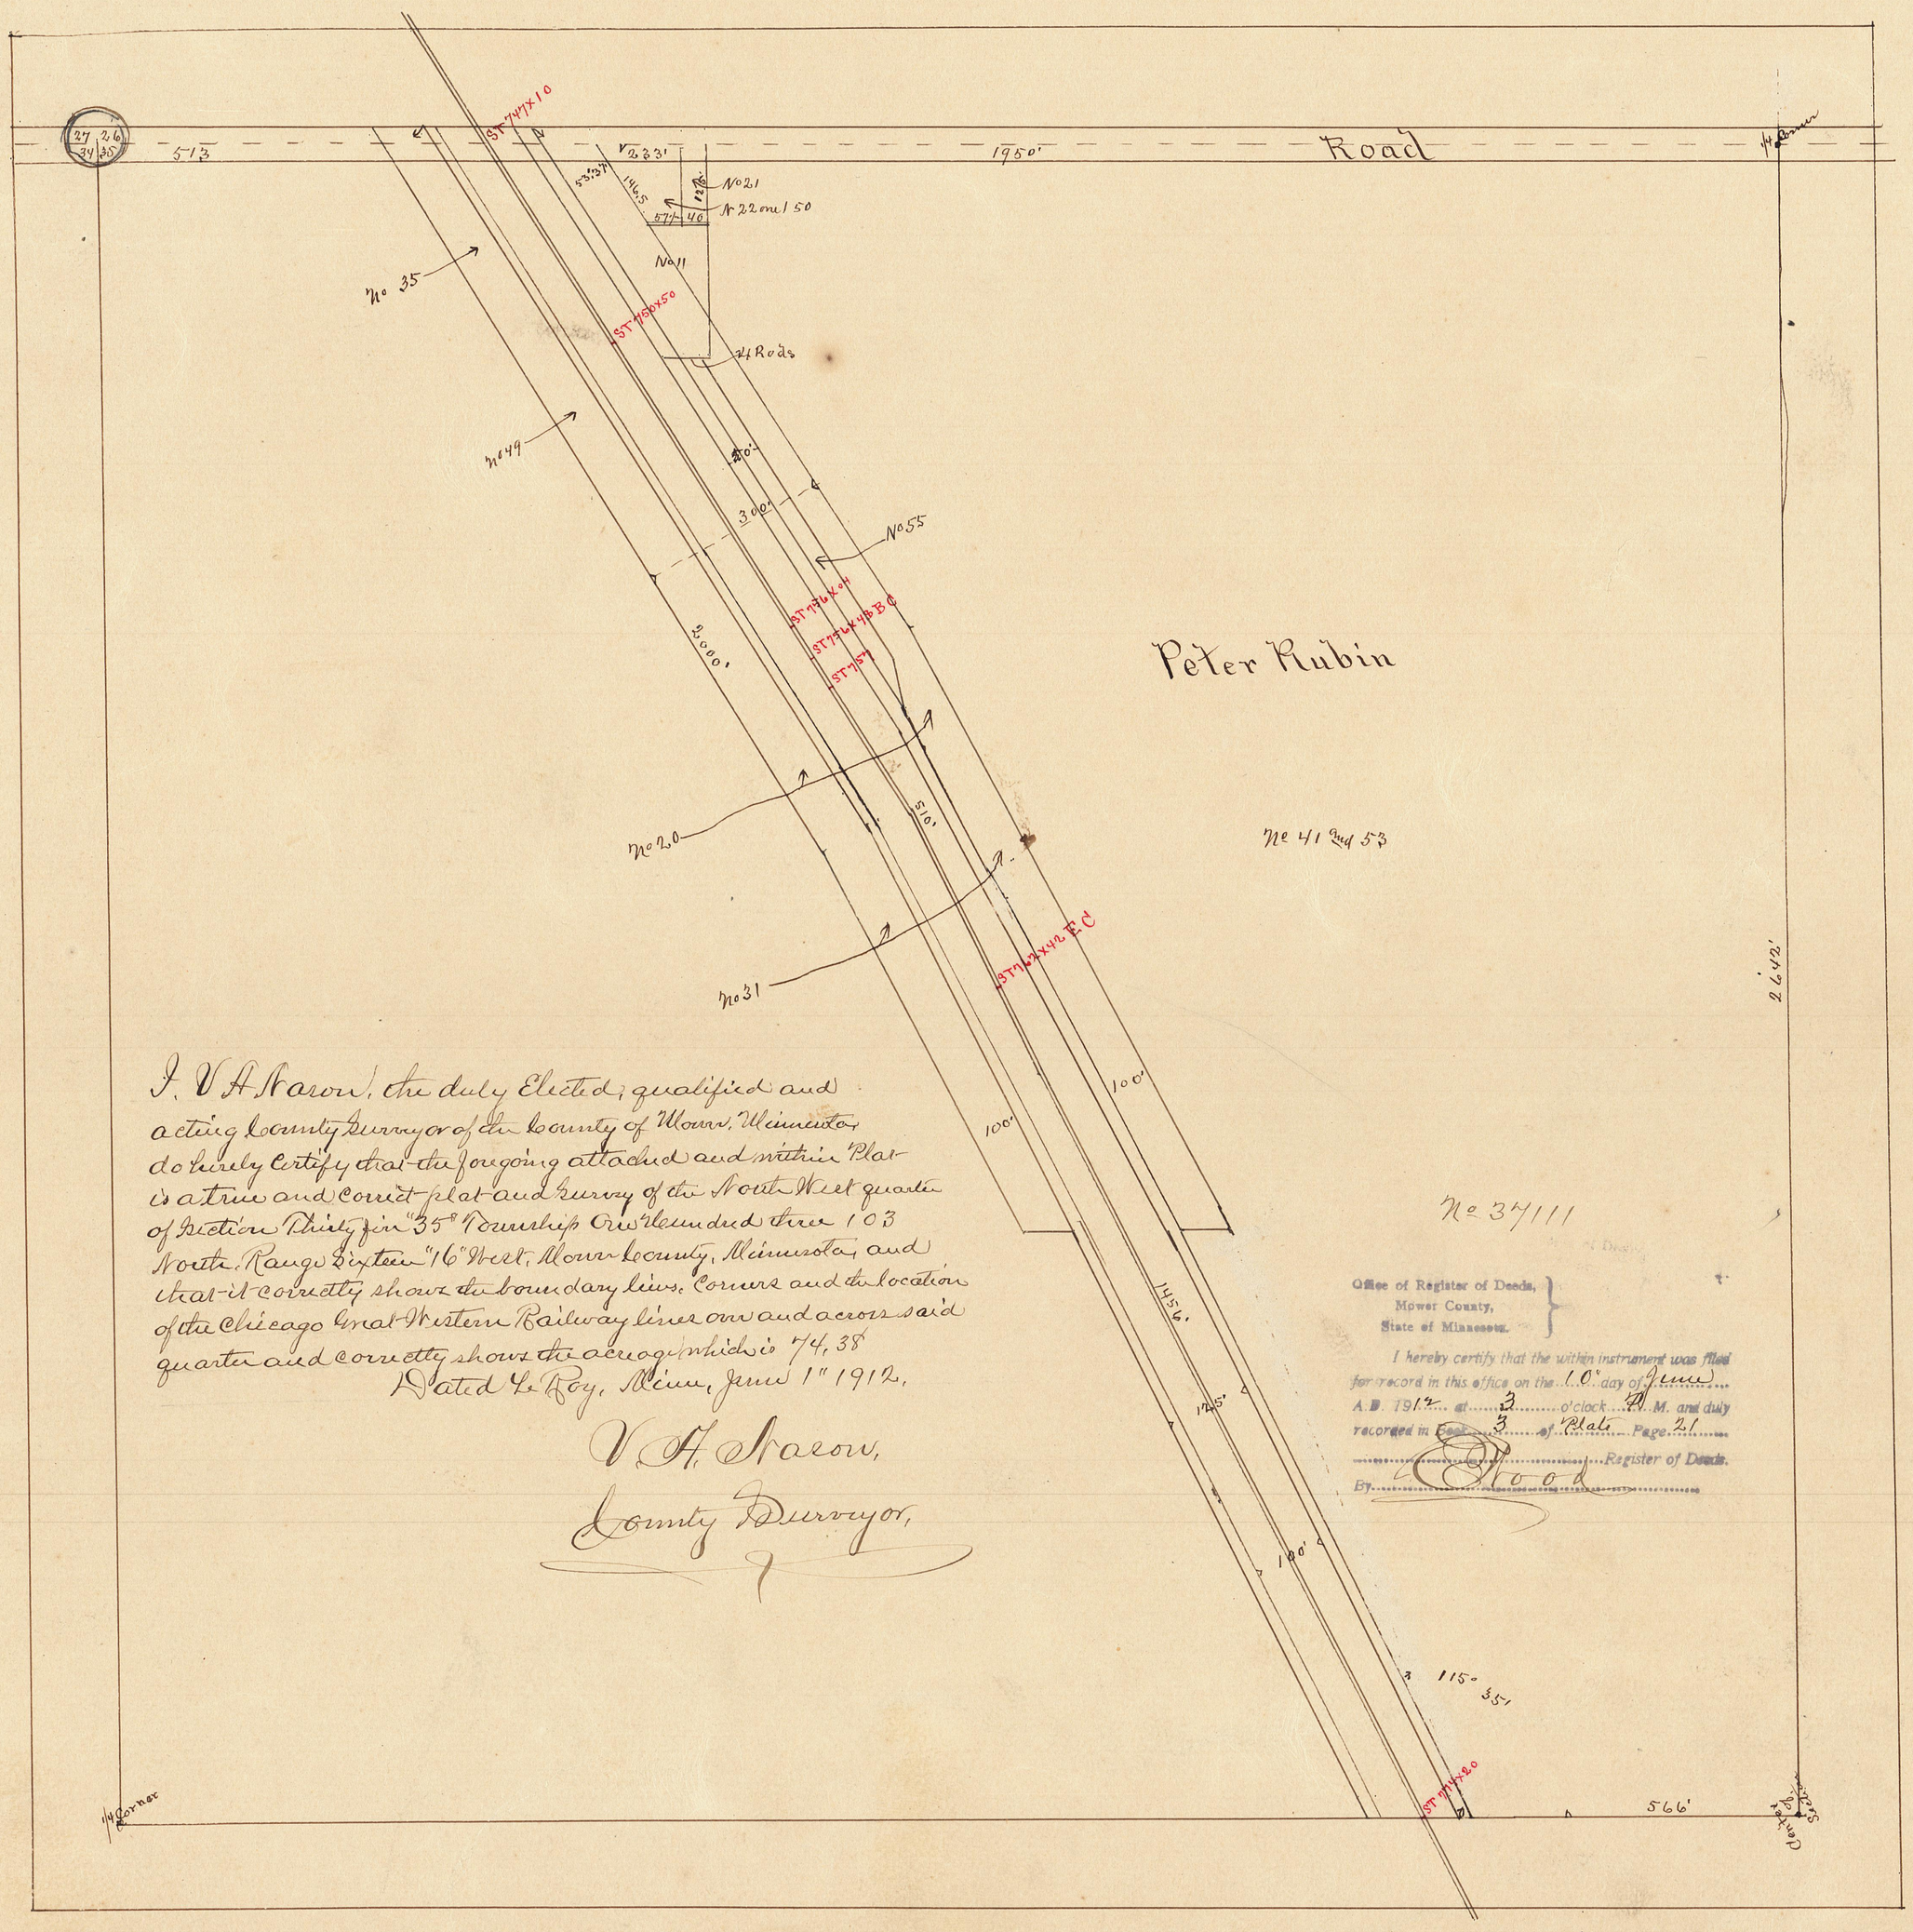

I, V. A. Larson, the duly Elected, qualified and acting County Surveyor of the County of Mower, Minnesota, do hereby certify that the foregoing attached and within Plat is a true and correct plat and survey of the North West quarter of Section Thirty five "35" Township One hundred three 103 North, Range Sixteen "16" West, Mower County, Minnesota, and that it correctly shows the boundary lines, Corners and the location of the Chicago Great Western Railway lines over and across said quarter and correctly shows the acreage which is 74.38

Dated Le Roy, Minn, June 1st 1912.

V. A. Larson,
County Surveyor,

Office of Register of Deeds,
Mower County,
State of Minnesota.

I hereby certify that the within instrument was filed for record in this office on the 10 day of June A.D. 1912 at 3 o'clock P.M. and duly recorded in Book 3 of Plats Page 21

Register of Deeds.

By Wood