MAP
OF
The N.W. 1/4 of Section 9, Twp. 103 N. Range 14 W.
Mower County, Minnesota; lying south of the center-
line of Bear Creek.
Scale - 1" = 200' Mar. 2, 1956

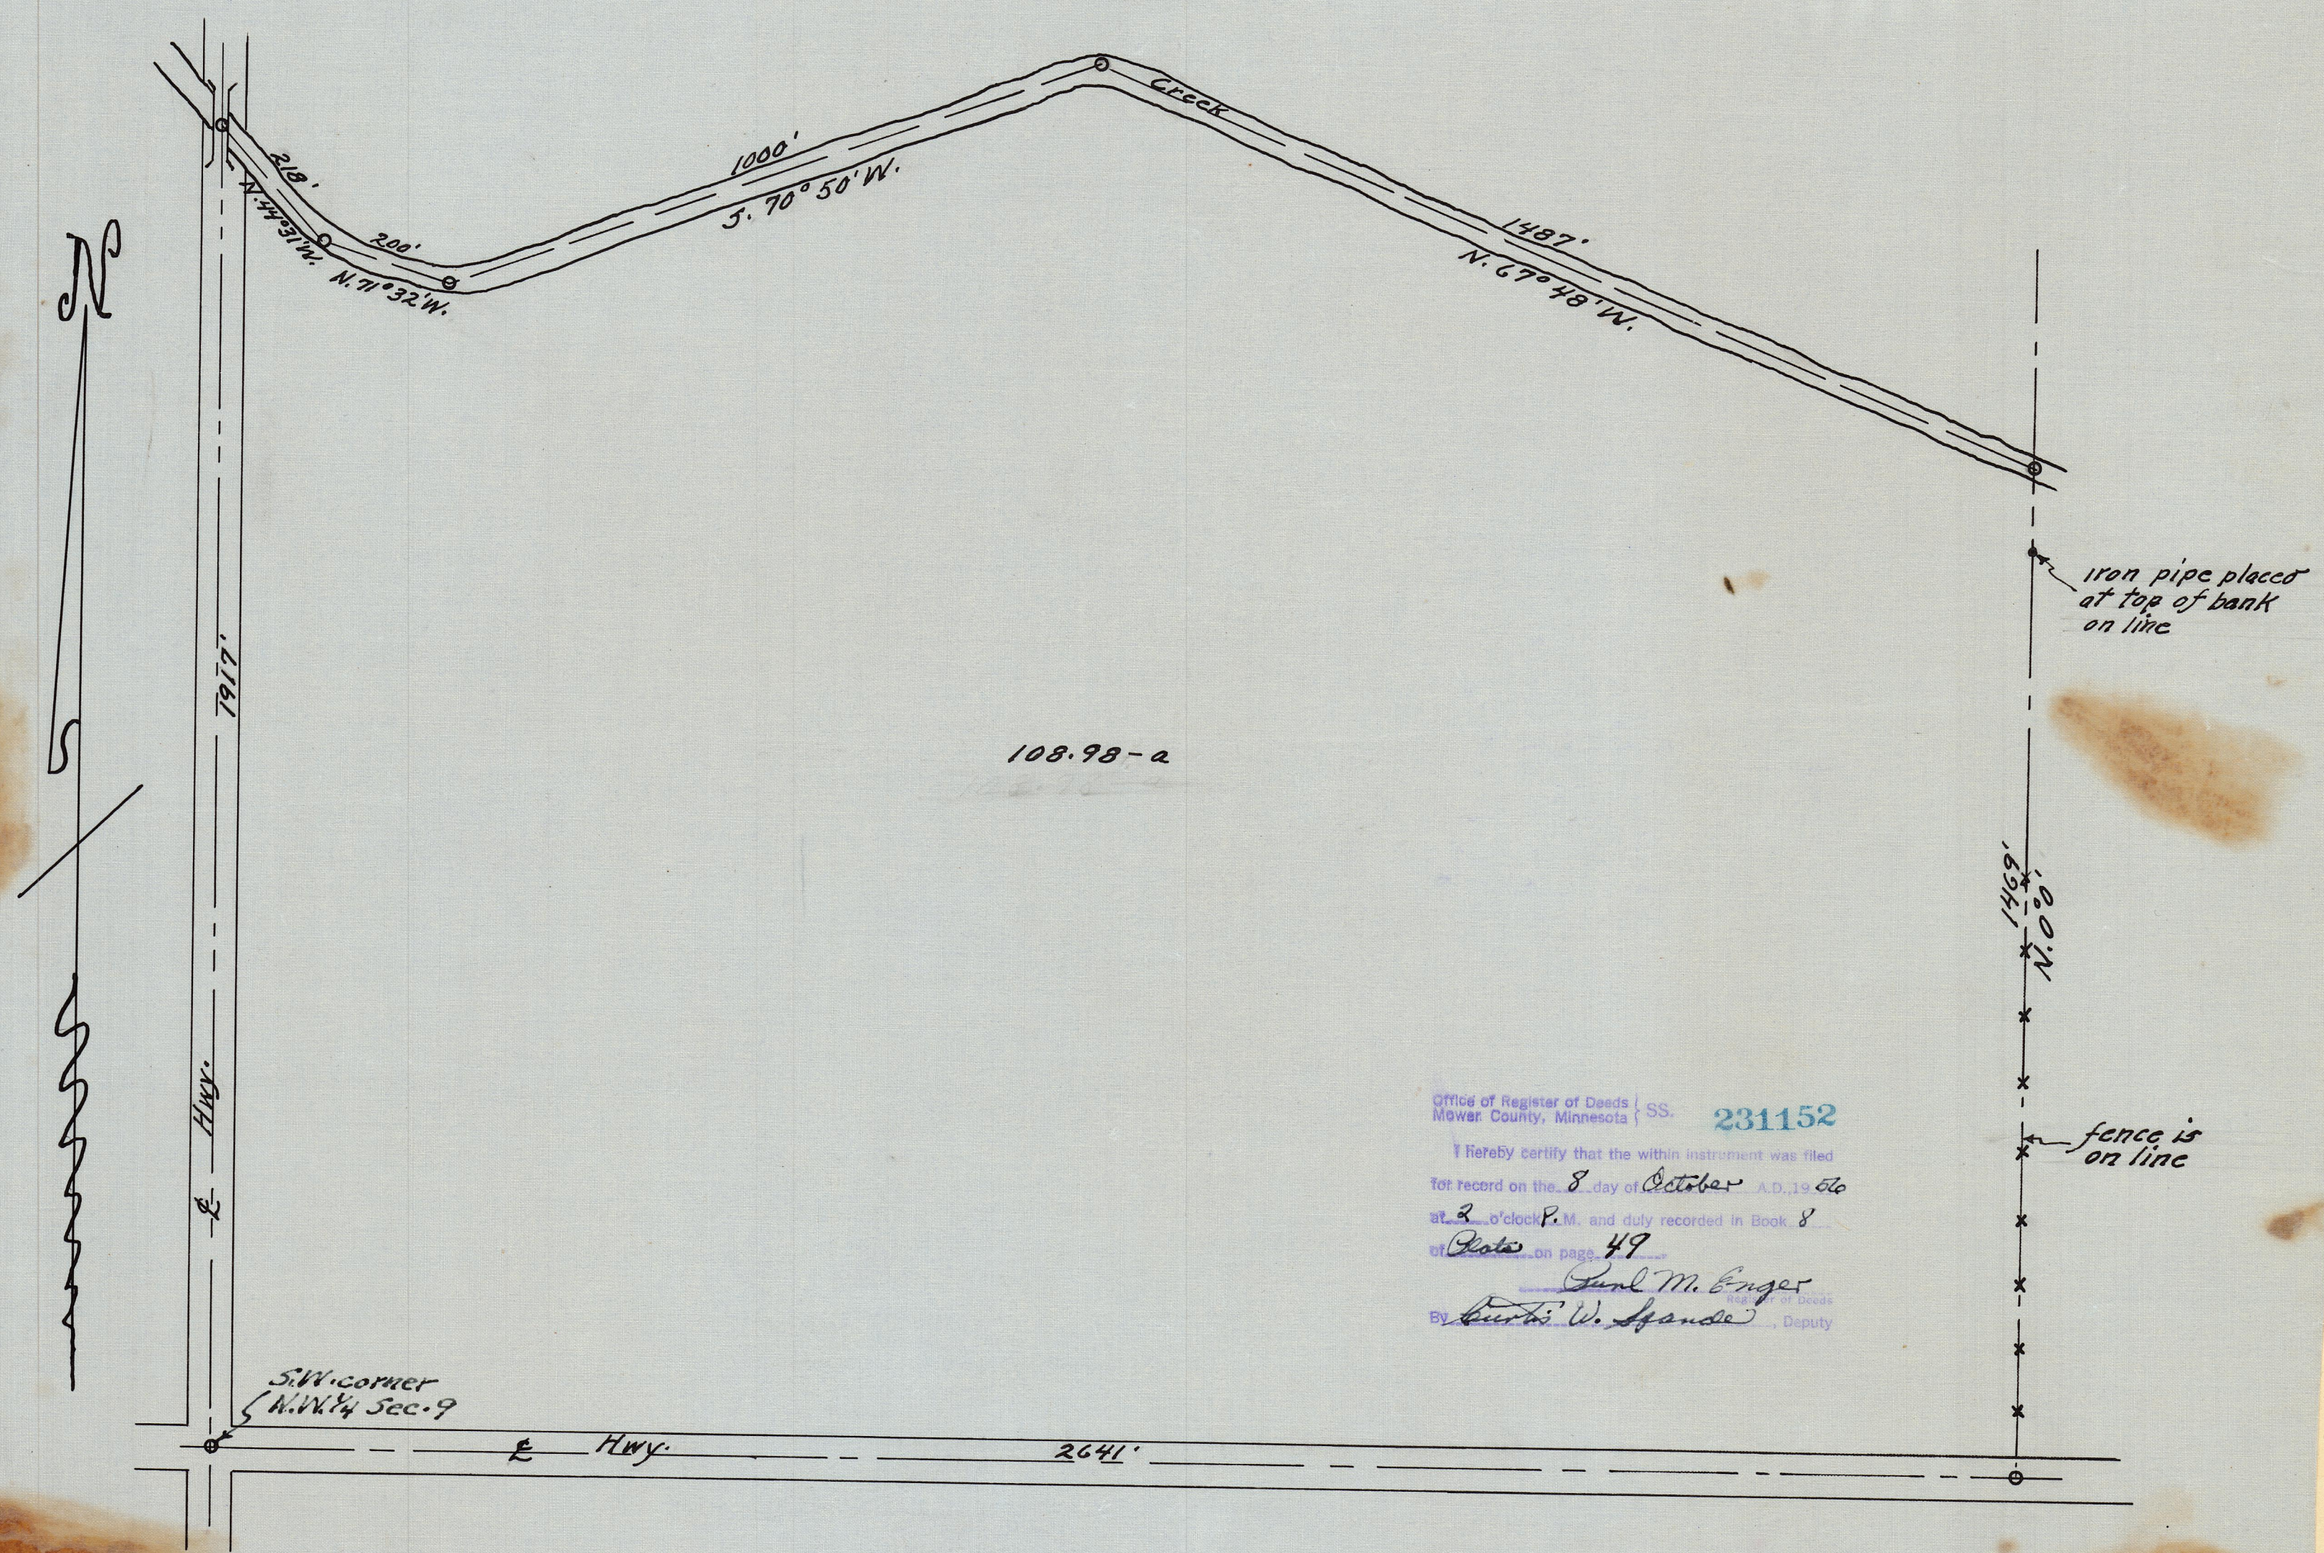

Office of Register of Deeds
Mower County, Minnesota } SS.
231152
I hereby certify that the within instrument was filed for record on the 8 day of October A.D., 1956 at 2 o'clock P.M. and duly recorded in Book 8 of Plats on page 49
Earl M. Enger
Register of Deeds
By Curtis W. Spande, Deputy

I hereby certify that this survey, plan, or report was prepared by me or under my direct supervision and that I am a duly Registered Land Surveyor under the laws of the State of Minnesota.
L. H. Edison
Date Mar. 14, 1956 Reg. No. 432