SURVEYOR'S RECORD

COUNTY OF MOWER - STATE OF MINNESOTA

PAGE _____

BOOK _____

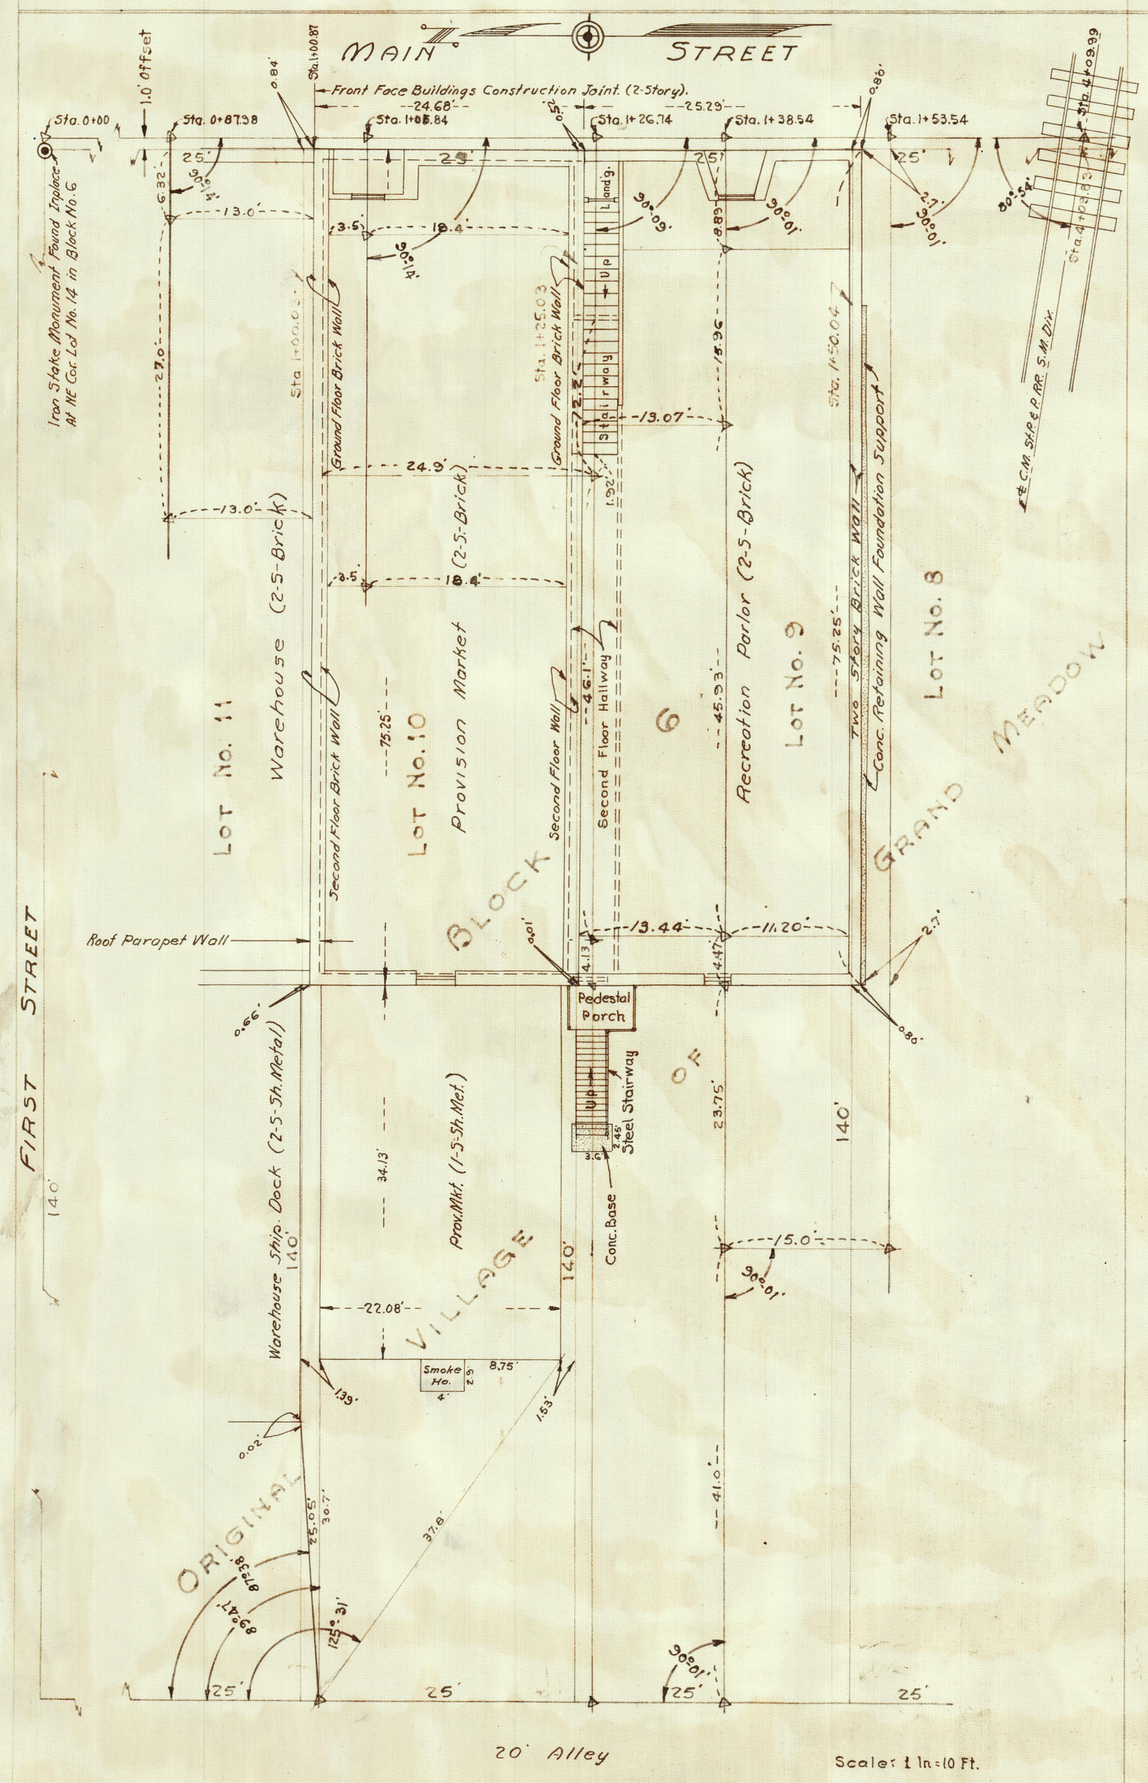

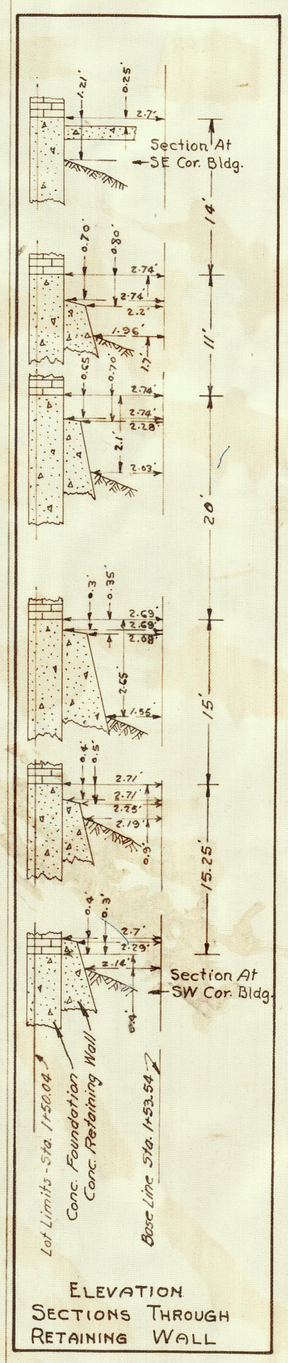

ELEVATION SECTIONS THROUGH RETAINING WALL

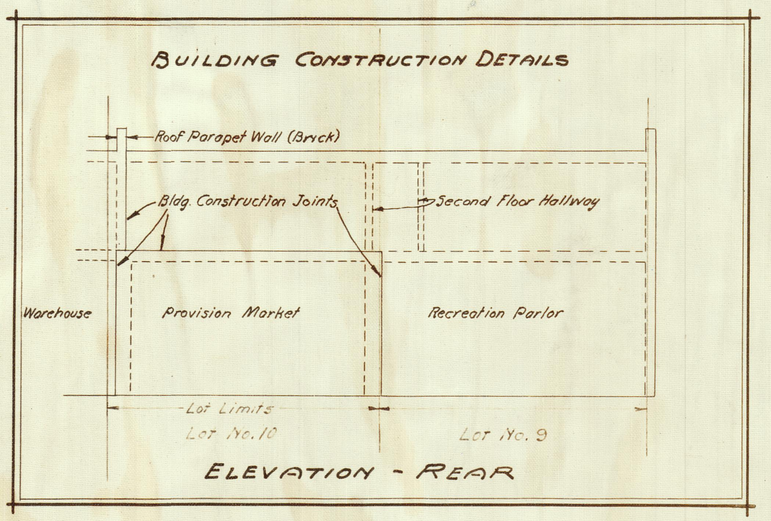

181659

Office of Register of Deeds
Mower County, Minnesota } SS.

I hereby certify that the within instrument was filed for record on the 17 day of Feb. A.D. 1948 at 10 o'clock a M. and duly recorded in Book 5 of Plats on page 53

Register of Deeds

By _____, Deputy

CERTIFICATE

I, C.E. Milner, a duly Registered Professional Engineer and Land Surveyor in the State of Minnesota, at the request of Mr. Wm Lamp and Mr. Lloyd Sween, have Surveyed Lots Nos. 9 and 10 in Block No. 6 in the Original Village of Grand Meadow, Mower County, Minnesota and that I have prepared this Record from the Original Notes of Said Survey of date May 23, 1947 A.D.

Signed:- C.E. Milner

Minn. Reg. No. 1476
1947 Serial No. 1963