Part of NE 1/4 11-104-15

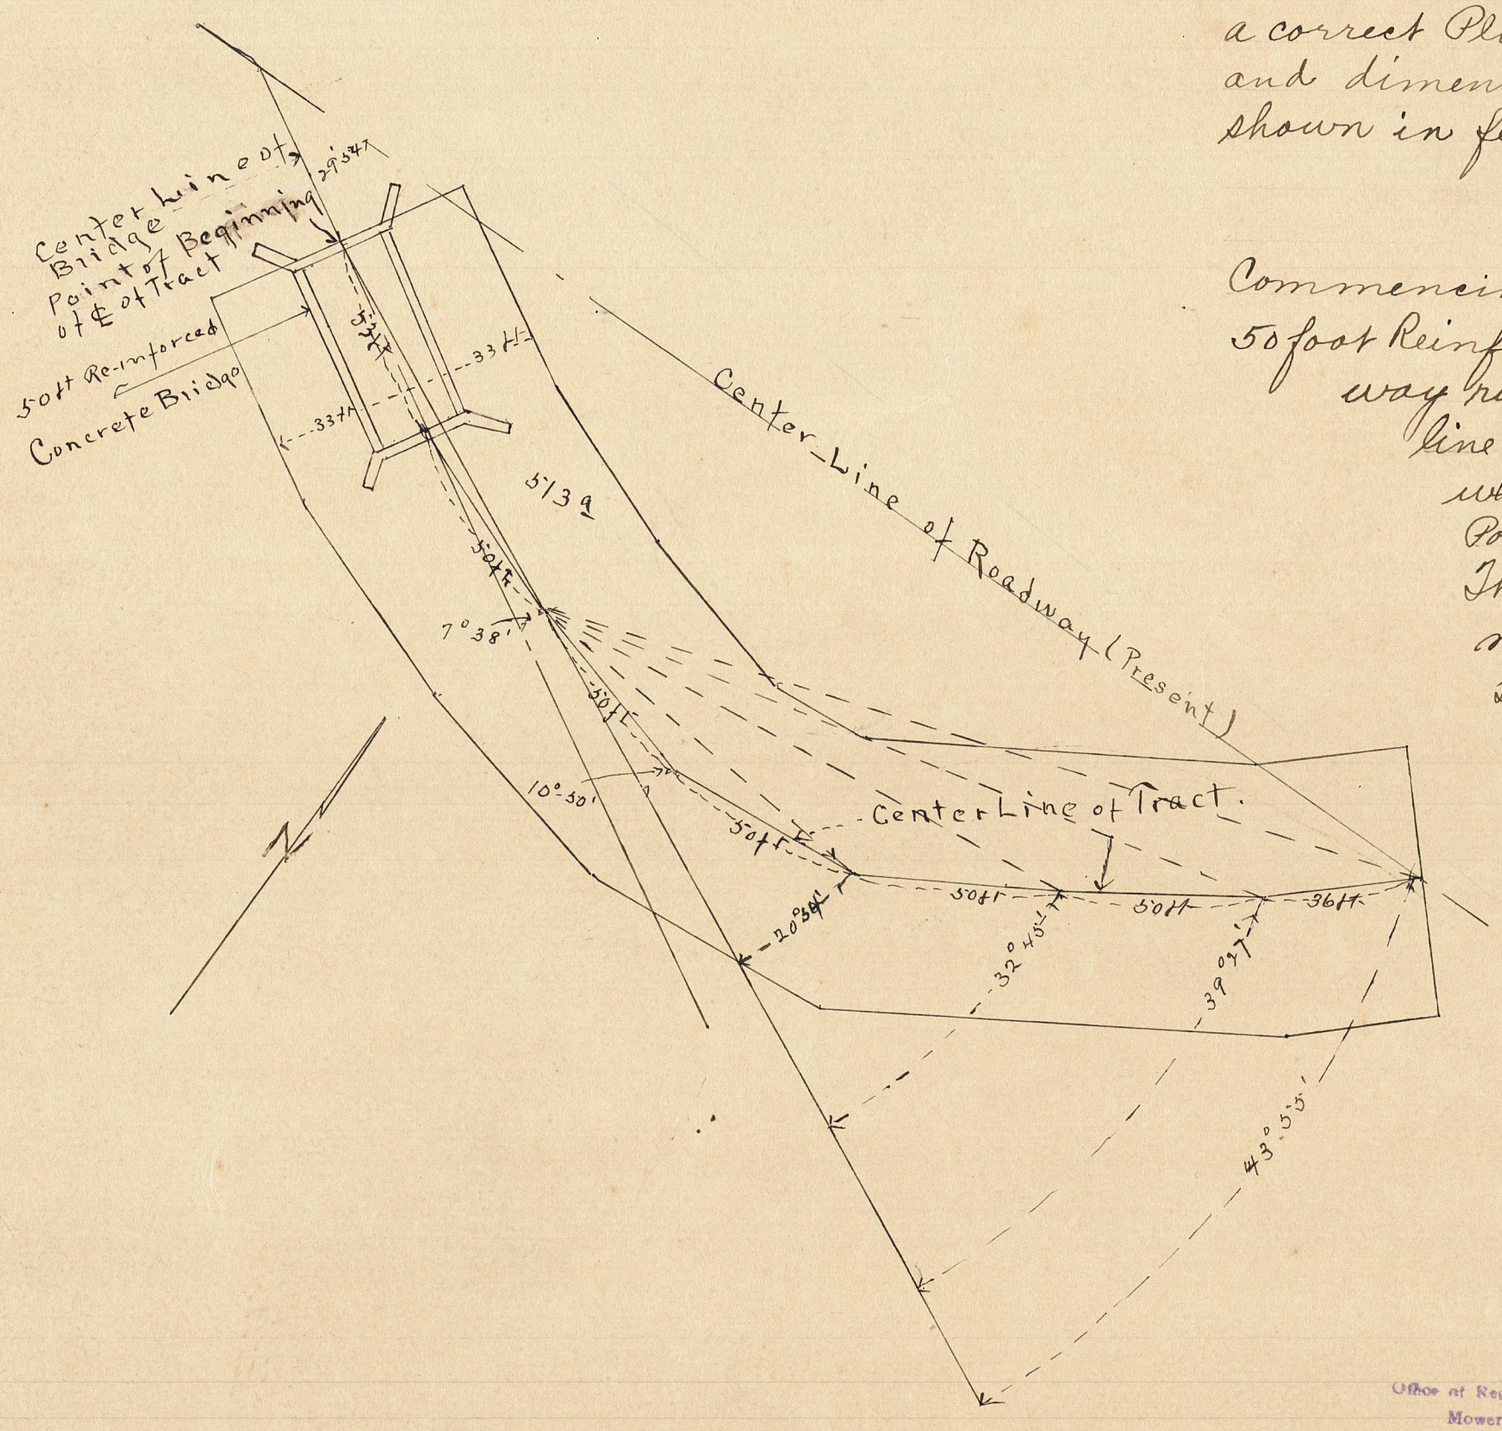

State of Minnesota } I, A. C. White do hereby certify that pursuant to Sec. 1526 of
County of Mower } the General Statutes of 1894 of the State of Minnesota and at the request of the County Board of Commissioners of Mower County, I did on the 24th of Nov. 1917 survey and platted the Circular tract located in Sec. 11 T. 104 N. R. 15 W. in said Mower County that attached hereto is a correct Plat of said survey showing location of said survey and tract and dimensions thereof together with number of Acres, all dimensions shown in feet and decimals thereof.

Description

Commencing at the intersection of the Northwest and Southeast Center line of the 50 foot Reinforced Concrete through Cinder Bridge located on the travelled Highway running East and West on the 1/4 Line of the NE 1/4 Sec. 11, T 104, R. 15 W. said Center line of said Bridge making an Angle of 29°54' Southeast with said Highway with the Outside Face of the North West Abutment of said Bridge said Point being Point of Beginning of Center Line of Land to be described; Thence Southeasterly 53 feet to the Outside face of Southeast Abutment of said Bridge; Thence Southeasterly 50 feet making an Angle to the Left with said Center line of said Bridge of 7°38'; Thence Southeasterly 50 feet making an angle with the line produced from above Point to the point of Beginning of 10° 50'; Thence Northeasterly 50 feet making an angle with above described Line of 20°54'; Thence North Easterly 50 feet making an angle to the left as above of 32° 45'; Thence Northeasterly 50 feet making an Angle to the left as above of 39° 27'; Thence Northeasterly 36 feet making an angle of 43° 55' as above, to the Center of Travelled Highway. The above described line is Center Line of tract which is 66 feet wide throughout its length. The above described land being Part and Parcel of the NE 1/4 Sec. 11, T. 104 N. R. 15 W. and Containing 513/1000 acres.

A. C. White
County Engineer

Office of Register of Deeds.
Mower County,
State of Minnesota.

I hereby certify that the within instrument was filed for record in this office on the 22 day of April A.D. 1918 at 9 o'clock a M and duly recorded in Book 4 of Plats Page 23

J. S. Ward Register of Deeds.

By

I hereby certify that taxes for the year 1917 on the lands described within are paid

S. A. Smith
COUNTY TREASURER

Taxes paid and transfer entered this 22 day of April 1918

P. J. Simmons
County Auditor.

By C. N. Wilbaux
Deputy.