SURVEYOR'S RECORD
OF OUTLOTS No. 34 & 35 IN SE¼ SEC. 26, T-102-N, R-17-W

COUNTY OF MOWER - STATE OF MINNESOTA

PAGE _____
BOOK _____

CERTIFICATE

I, C.E. Milner, a Registered Professional Engineer and Land Surveyor in the State of Minnesota, at the request of Mr. Martin J. Reinartz, of Rose Creek, Minnesota, have, this 18th Day of September 1946, Surveyed the Property indicated in this plat and have found the Monuments indicated hereon as found inplace and have set in the ground the Monuments indicated as set by Survey; that all Dimensions are in Feet and Decimals of Feet; that topographic Features are as shown; and that I have prepared this Record from the Original Notes of said Survey and that the Property indicated hereon is in accord with the Original plat thereof and in Outlot Number 13 and the SE¼ Sec. 26, T-102-N, R-17-W of the Fifth Principle Meridian in the Village of Rose Creek in the County of Mower and State of Minnesota.

Signed C.E. Milner
Minn. Reg. No. 1476

Received and Filed for Record
this ____ Day of _____ A.D. 1946

_____
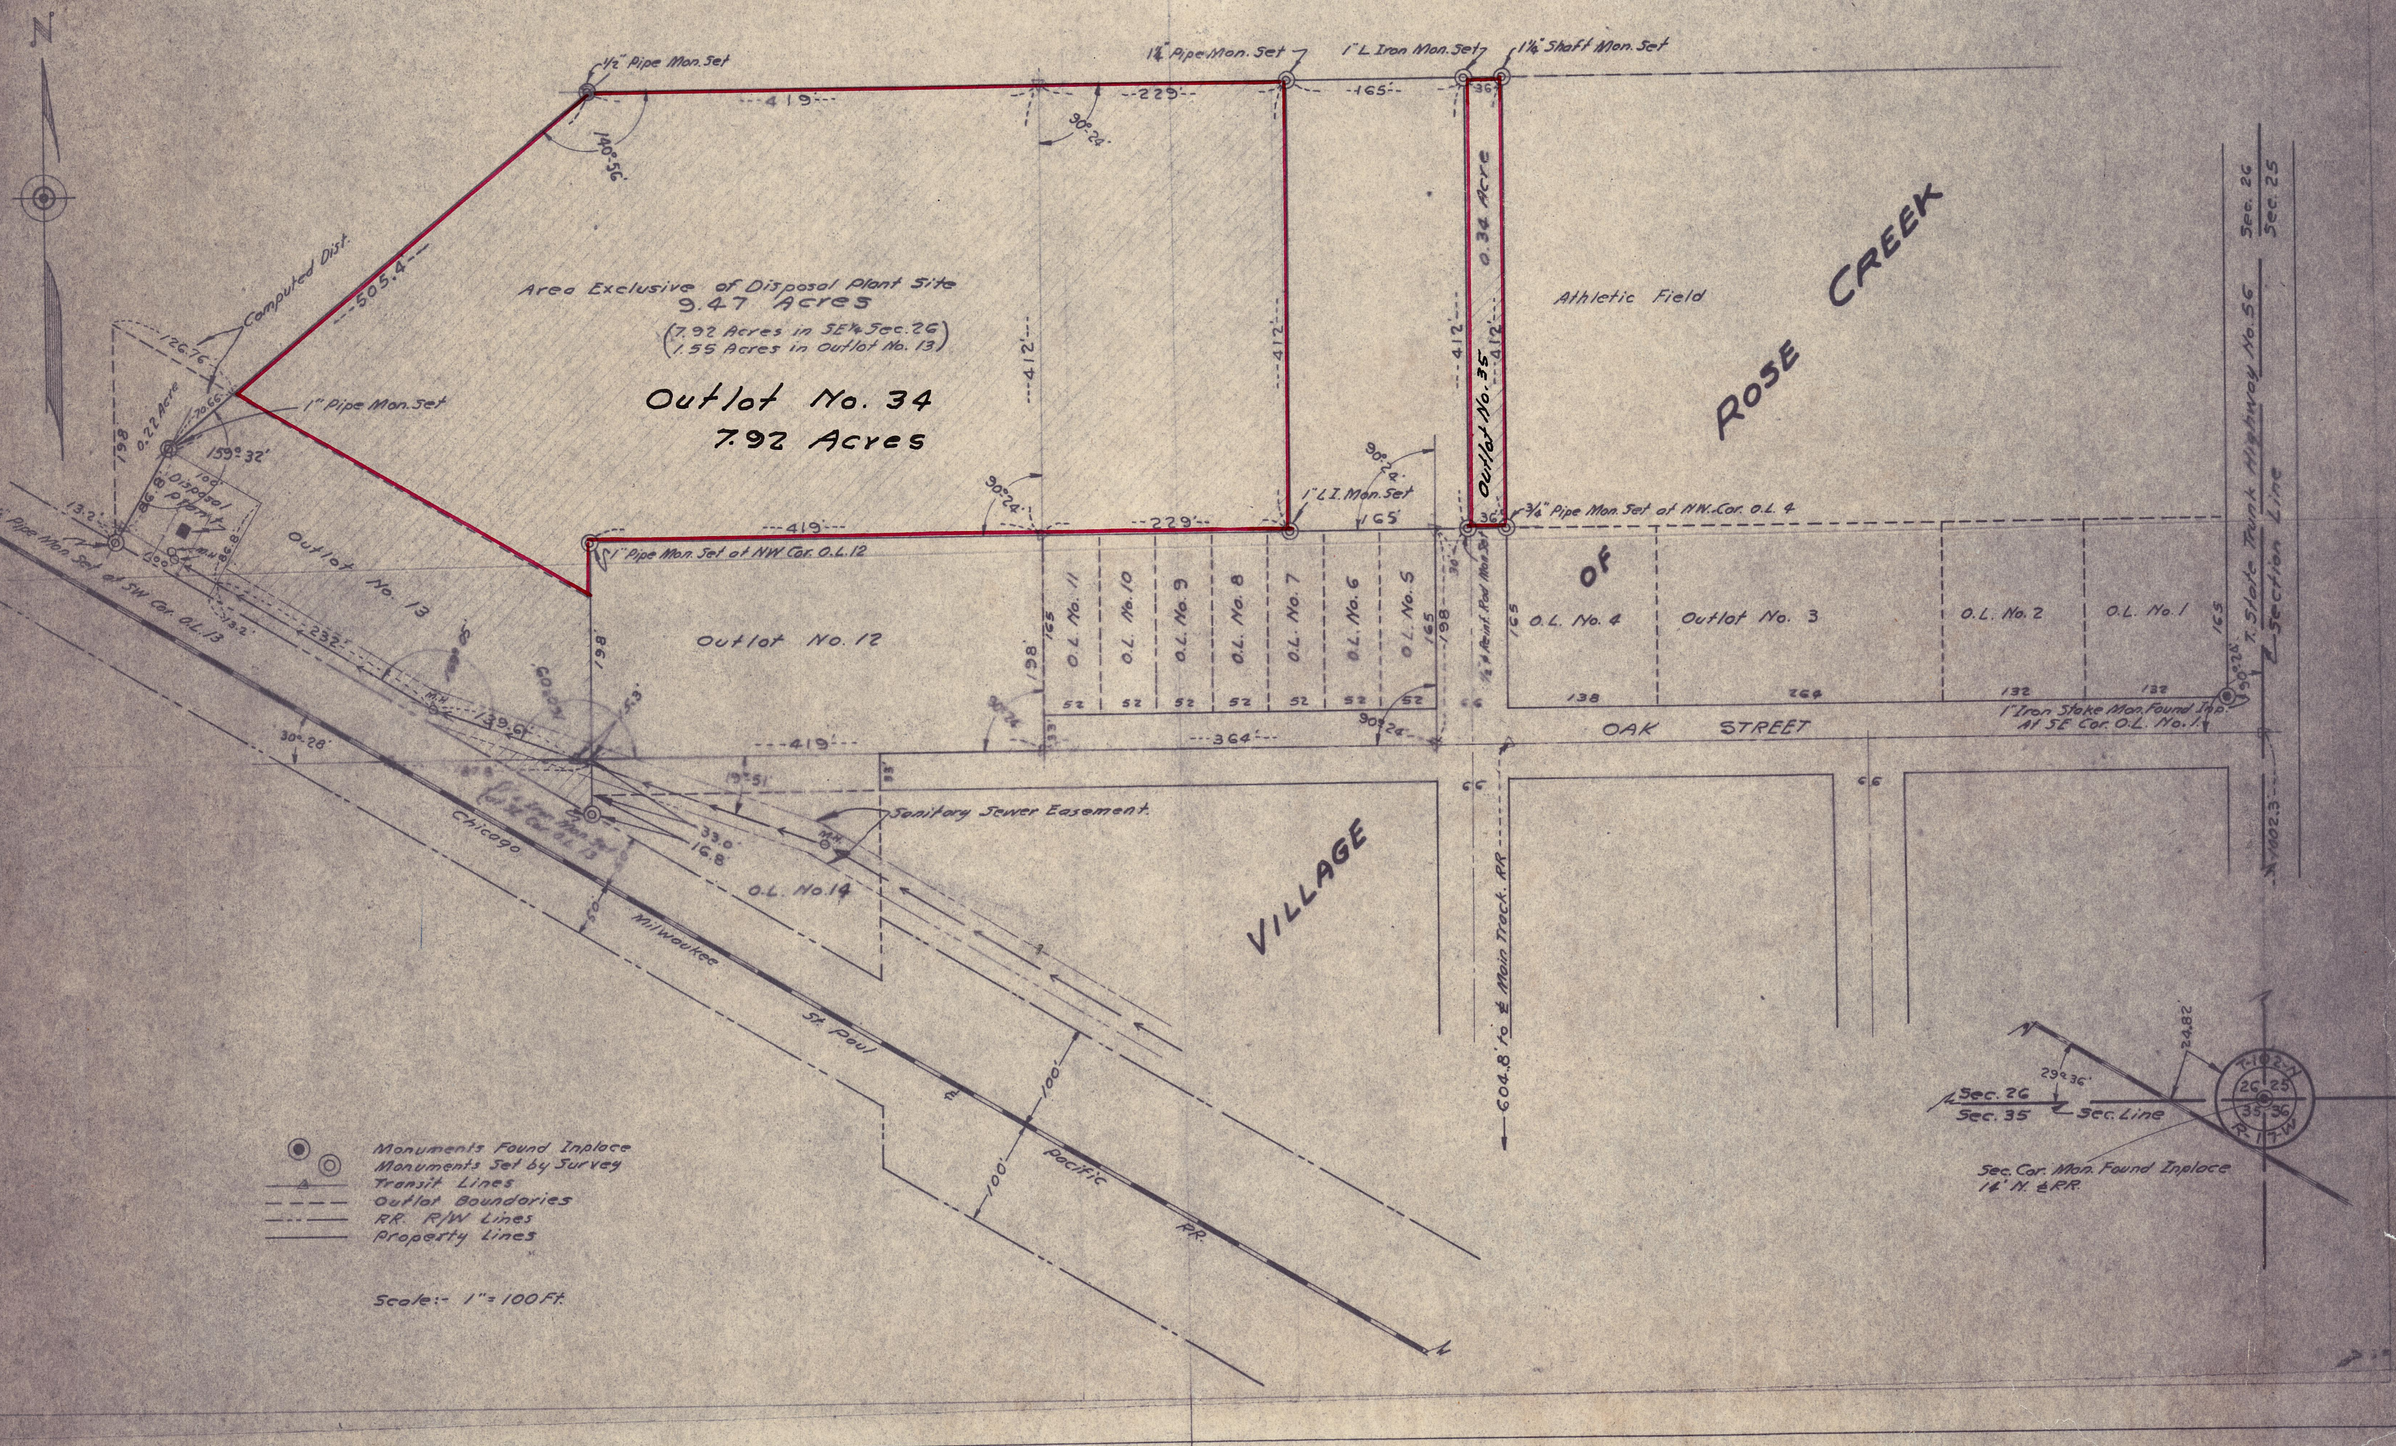
_____